GPS SURVEY
DATA SHEET

Project Name: St. Joseph Co. GPS	Job No.: 44-92	Station No.: 0002 Station Name: Mayflower and Cleveland

Deg., Min. & Sec.		STATE PLANE COORDINATE SYSTEM OF 1983 BASED ON THE NORTH AMERICAN DATUM OF 1983.	
Latitude	Longitude	North (Meters)	East
N 41°43'21.203928"	W 86°19'22.828186"	719011.4932	45387.7463
		2358956.8739 (feet)	148909.631

Elevation	Geoid Height	Ellipsoid Height	Convergence: -0°26'12.5582"
			Scale Factor: 1.000003354985
Elevation + Geoid Height = Height			Elevation Factor: .999966716

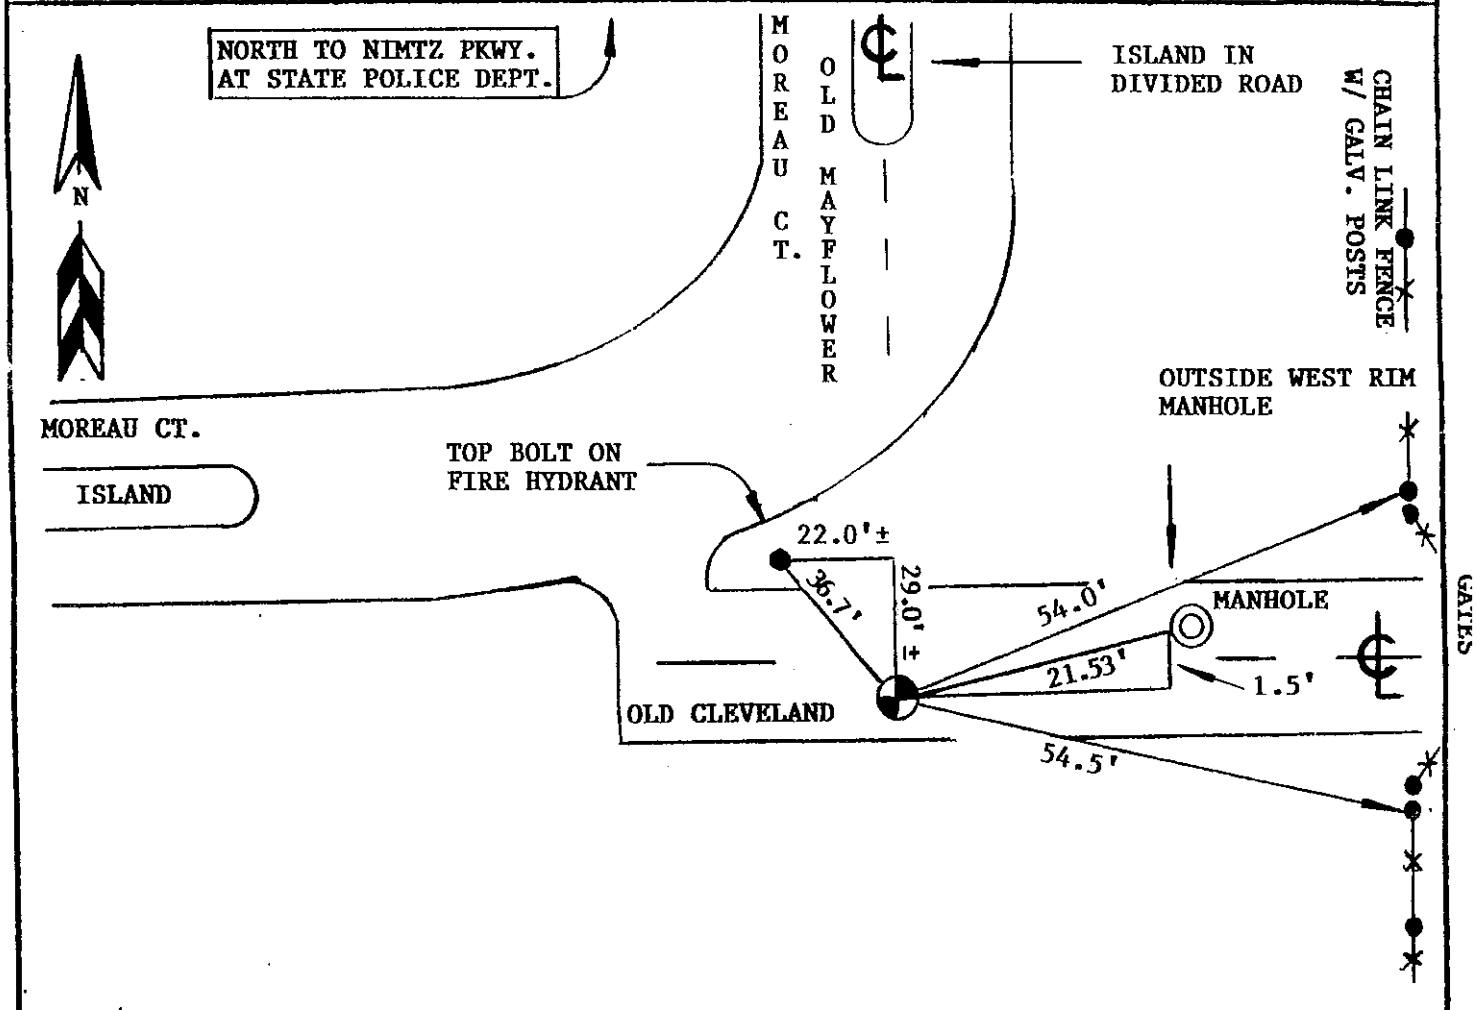

State: Indiana Zone: East	Remarks... ◐ = ⊛ = GEAR SPIKE, HEAD SIMILAR TO DRAWING
Date: May 27, 1992	● = GALVANIZED POSTS, MEASURE TO GATE PIVOT POST
Marbach & Brady Land Surveying, Inc. 55308 Jay Dee Street Elkhart, Indiana 46514 (219) 293-3611	SOUTH 1/4 SEC.20 T.38N. R.2E.

Data sheet prepared by: Christian F. Marbach