GPS SURVEY
DATA SHEET

PROJECT NAME	JOB NO.	STATION NO. 84
St. Joseph Co. GPS	127-93	STATION NAME:

DEGREES, MINUTES & SECONDS LATITUDE (NORTH)	LONGITUDE (WEST)	STATE PLANE COORDINATE SYSTEM NORTH AMERICAN DATUM OF 1983 NORTH FEET	EAST
41°41'37.810639"	86°28'01.899701"	2348824.6314	109450.7785

CONVERGENCE: -0°31'56.9660"

SCALE FACTOR: 1.000021295031

ELEVATION FACTOR: 0.9999569

Sketch.....

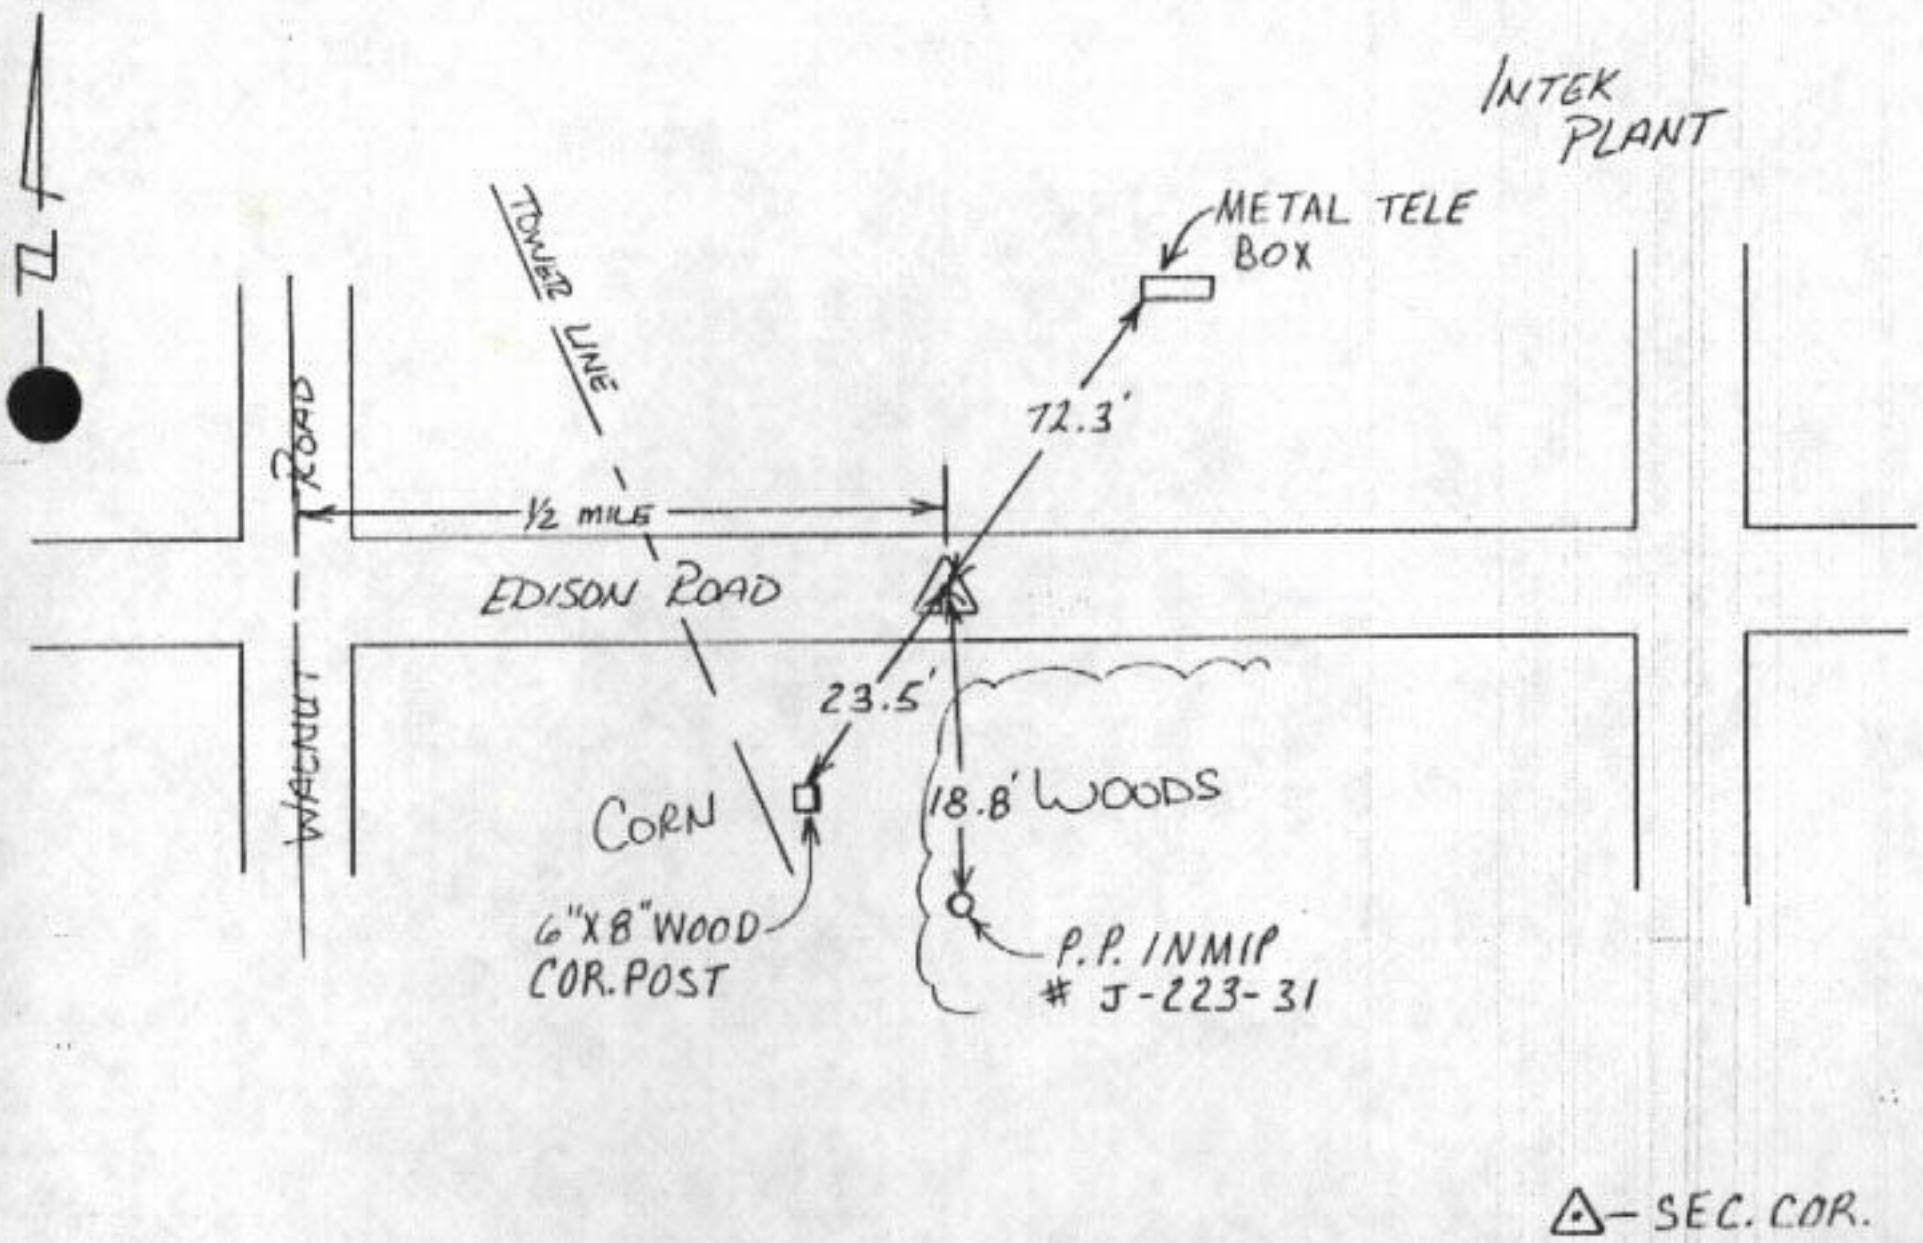

STATE: Indiana ZONE: East

DATE: July 30, 1993

M[illegible]CH & BRADY LAND SURVEYING, INC.
5[illegible]8 JAY DEE STREET
ELKHART, INDIANA 46514
(219) 293-3611

REMARKS.....

½" square rod centerline of Edison Road ½ mile East of Walnut Road or 0.3 miles West of Larrison , Southwest corner of Section 31-38-1E.

DATA SHEET PREPARED BY: Christian F. Marbach, PLS