GPS SURVEY
DATA SHEET

PROJECT NAME: St. Joseph Co. GPS	JOB NO. 127-93	STATION NO. 87 STATION NAME: Whitmer

DEGREES, MINUTES & SECONDS		STATE PLANE COORDINATE SYSTEM NORTH AMERICAN DATUM OF 1983	
LATITUDE (NORTH)	LONGITUDE (WEST)	NORTH FEET	EAST
41°34'13.730610"	86°26'11.442640"	2303799.7828	117429.3068

CONVERGENCE: -0°30'39.0281"

SCALE FACTOR: 1.000017381992

ELEVATION FACTOR: 0.9999675

Sketch.....

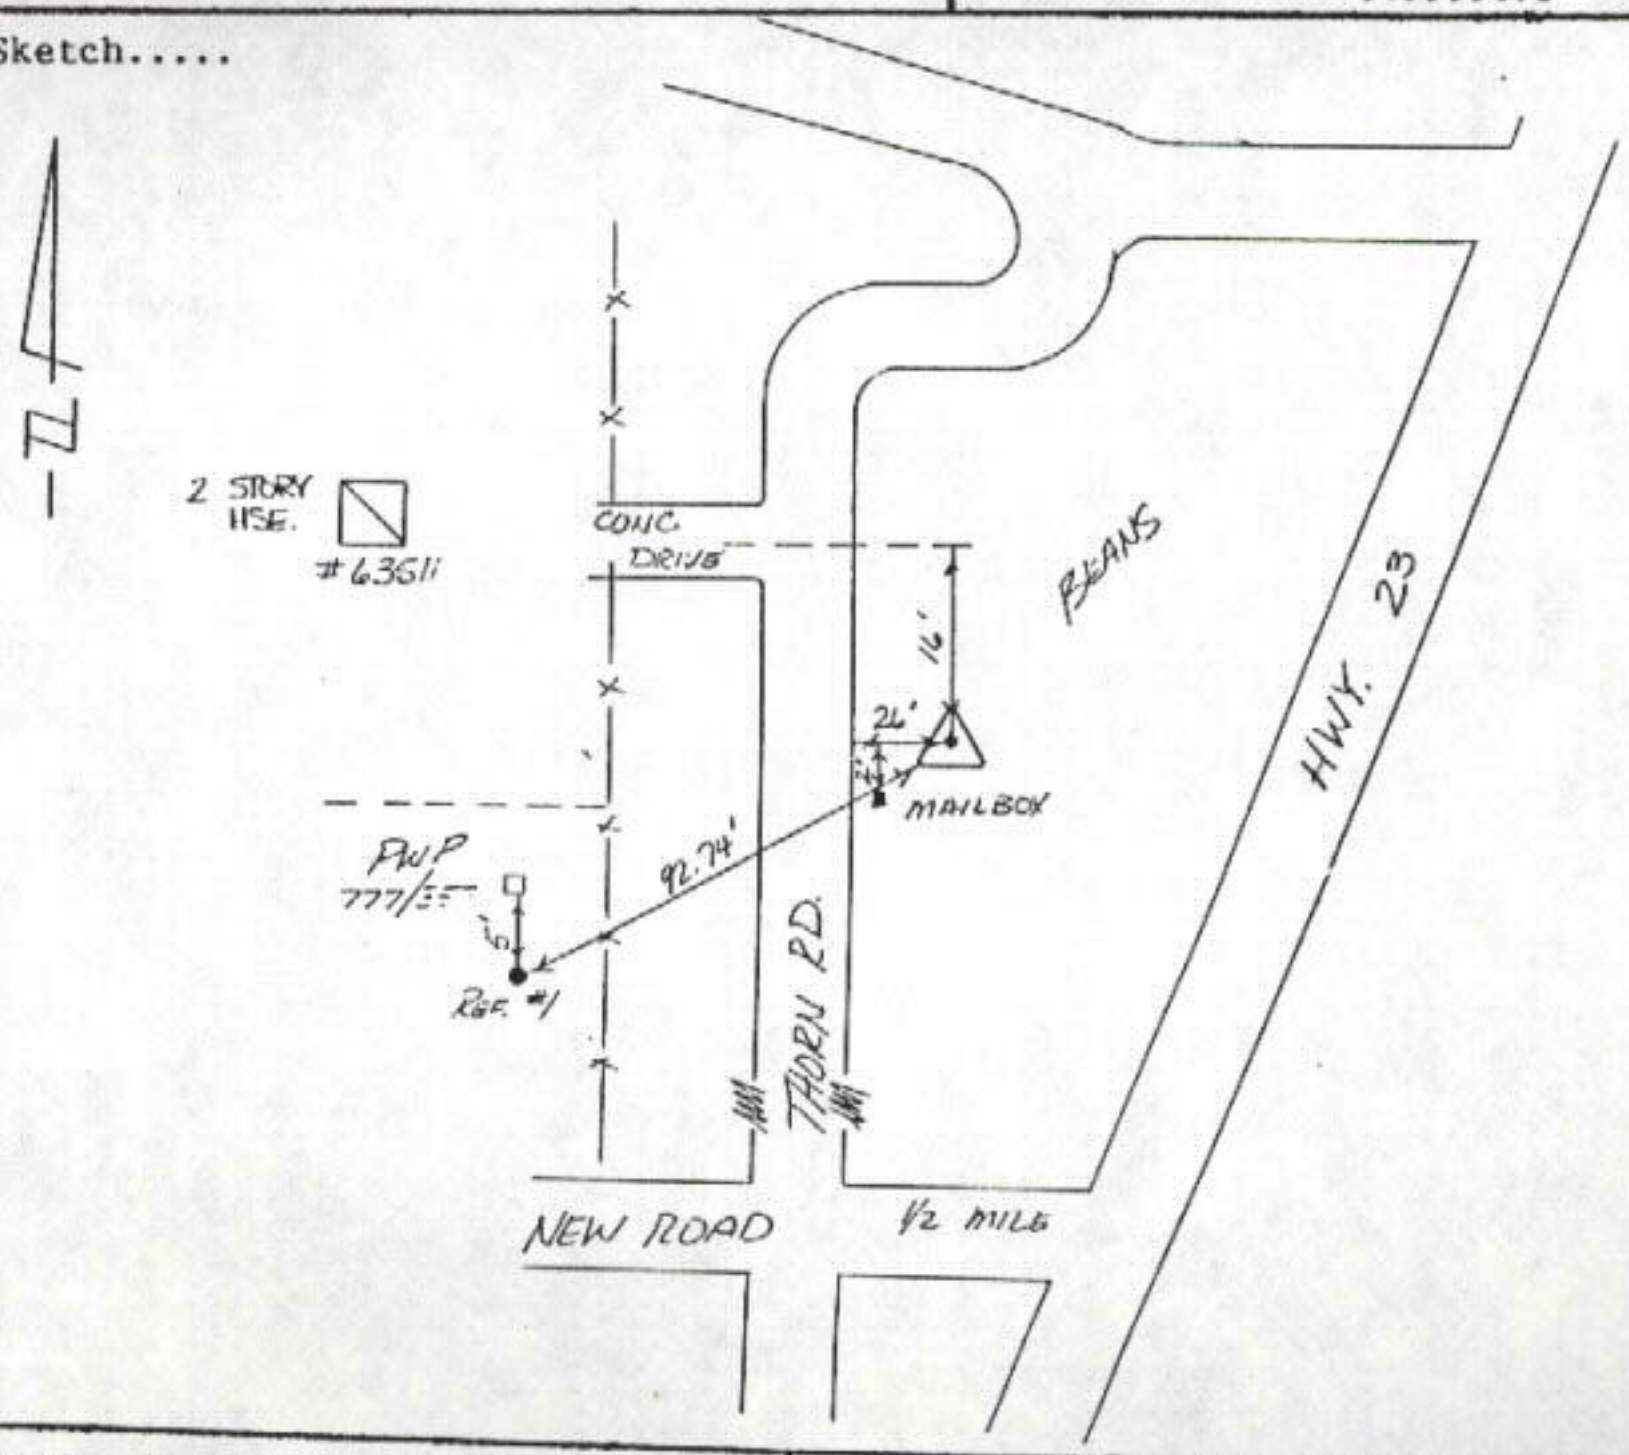

STATE: Indiana ZONE: East

DATE: July 30, 1993

MARBACH & BRADY LAND SURVEYING, INC.
5308 JAY DEE STREET
ELKHART, INDIANA 46514
(219) 293-3611

REMARKS.....

Monument is 2' deep 26' East of East edge of road, 3 rows into field (set iron on top to help find), 0.4 miles North of New Road.

SEC 17 T36N R1E

DATA SHEET PREPARED BY: Christian F. Marbach, PLS