GPS SURVEY
DATA SHEET

PROJECT NAME: St. Joseph Co. GPS	JOB NO. 127-93	STATION NO. 88 STATION NAME: Lost

DEGREES, MINUTES & SECONDS LATITUDE (NORTH)	LONGITUDE (WEST)	STATE PLANE COORDINATE SYSTEM NORTH AMERICAN DATUM OF 1983 NORTH FEET	EAST
41°38'34.372250"	86°22'48.979060"	2330048.8005	133036.6083

CONVERGENCE: -0°28'27.0997"

SCALE FACTOR: 1.000010144420

ELEVATION FACTOR: 0.9999628

Sketch.....

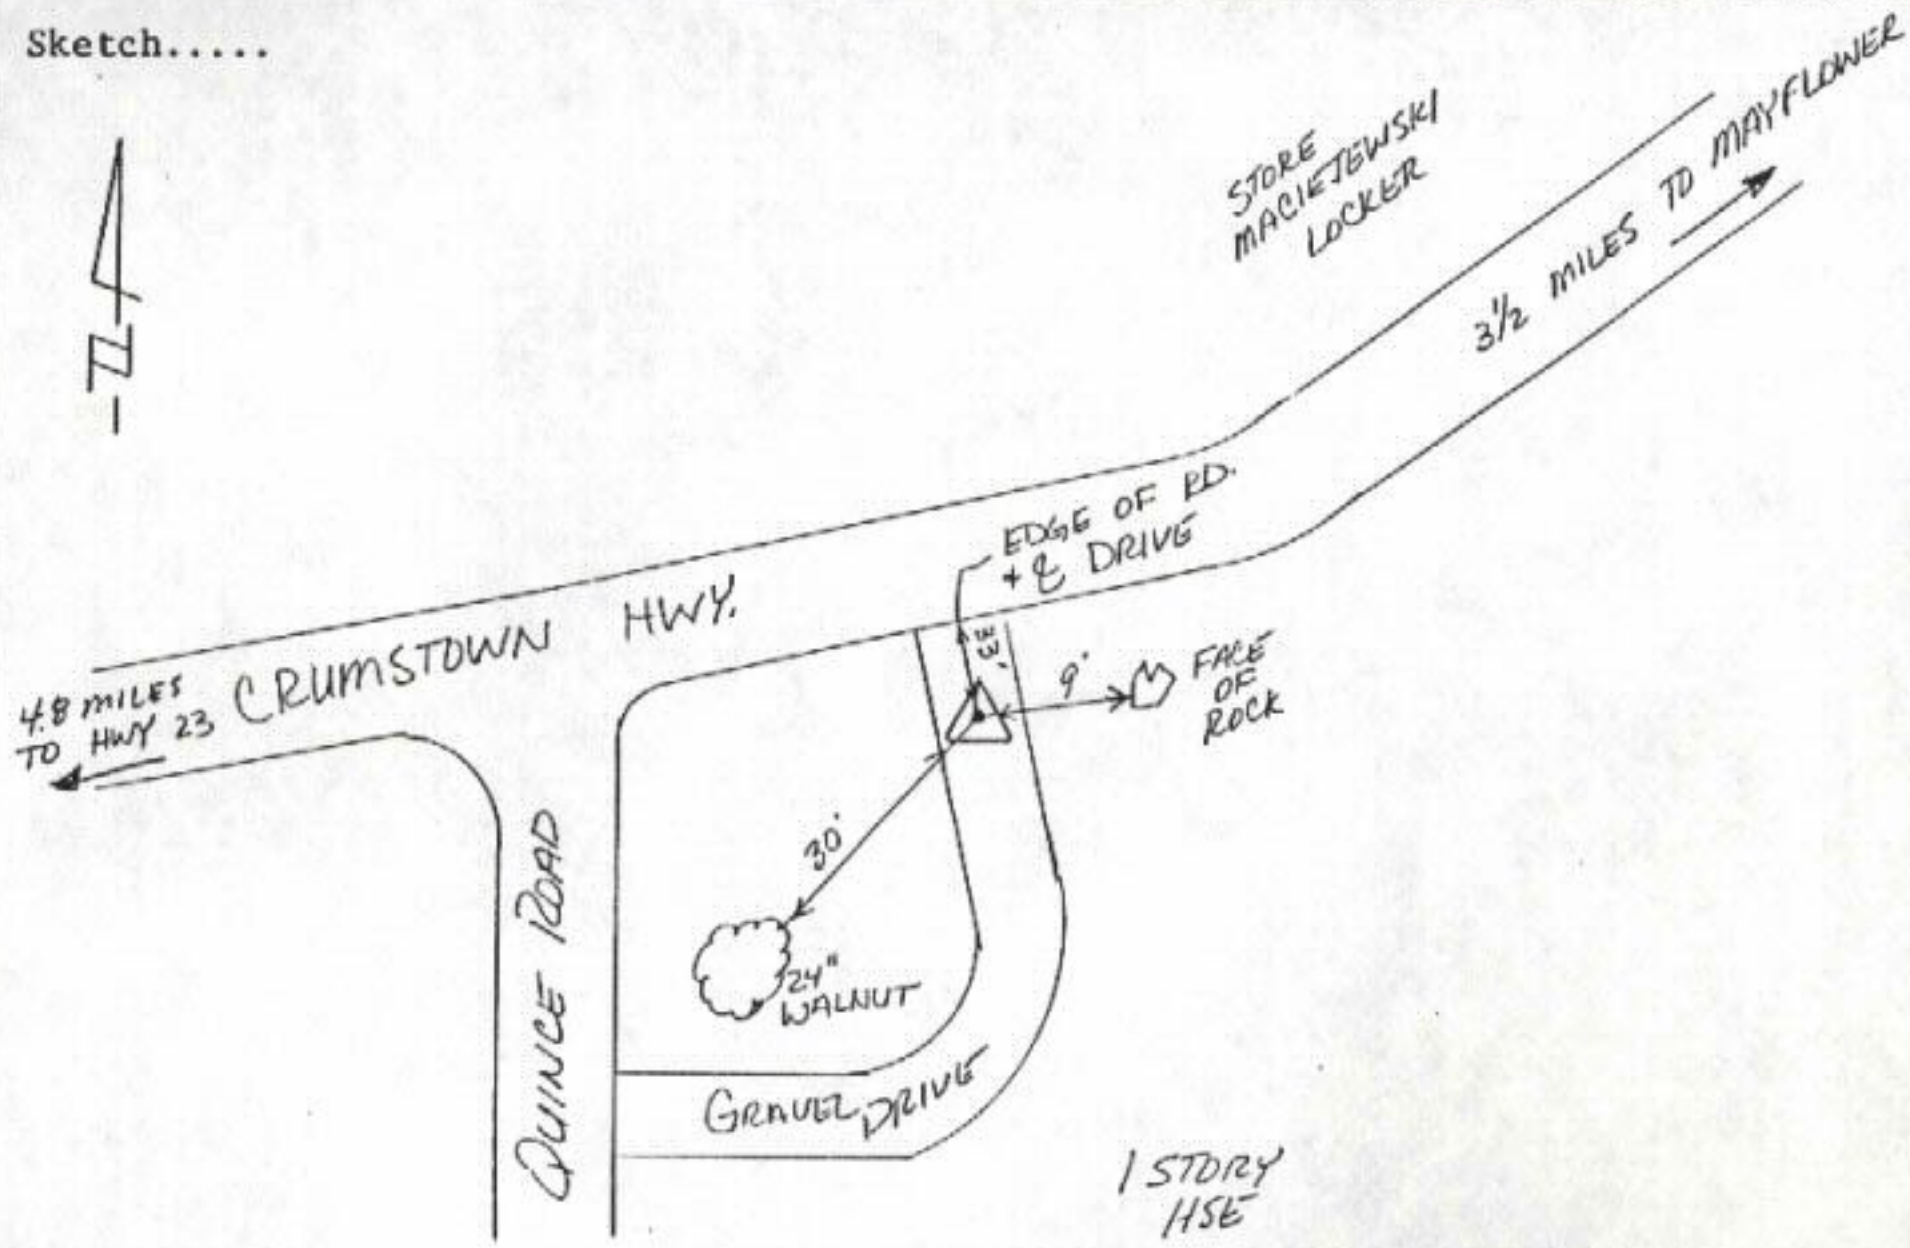

STATE: Indiana ZONE: East

DATE: July 30, 1993

MARBACH & BRADY LAND SURVEYING, INC.
55308 JAY DEE STREET
ELKHART, INDIANA 46514
(219) 293-3611

REMARKS.....

Monument found iron pin next to monument 10" deep.

SEC 23 T37N R1E

DATA SHEET PREPARED BY: Christian F. Marbach, PLS