Saint Joseph County Secondary Control Network

POINT # 112

Station Name

Q 15

NGS PID # ME0072

ADJUSTMENT ID 1078

NAD 83 GEODETIC COORDINATES (GRS 80 ELIPSOID) LAT/LON

N 41 degrees 45 minutes 19.30000 seconds W 86 degrees 06 minutes 51.16019seconds

SPC NAD83 INDIANA EAST (1301) US SURVEY FEET

NORTHI	EAST	ELEV NVD29 (BY NGS)	CONVERGENCE	SCALE FACTOR
2370544.902	**205971.083**	**807.561**	**-0 17 52.97**	**0.9999837**

DESCRIPTION:

USC&GS monument stamped "Q 15 1930", 5 ft N of power pole (6th pole N of intersection) , 450 ft N of intersection RR and SR23, E side of RR R/W (has witness post).

SKETCH

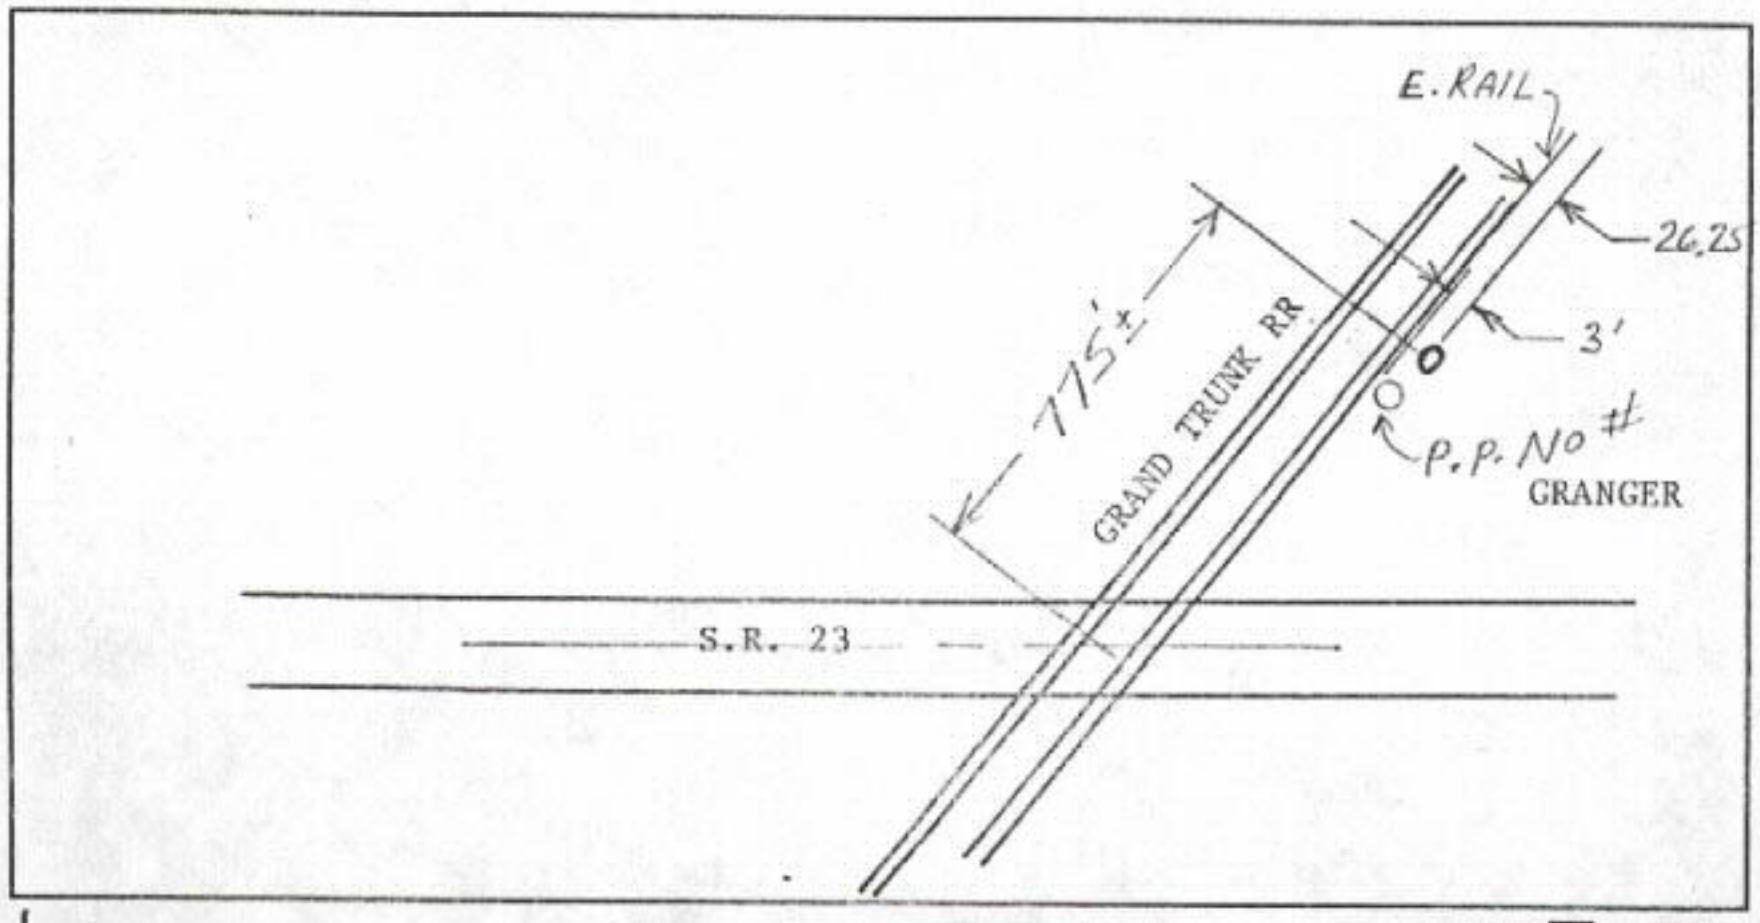

NAD 83/95 ADJ. (GRS 80 ELIPSOID) GEODETIC COORDINATES (LAT/LON)
N 41 degrees 45 minutes 19.29745 seconds W 86 degrees 06 minutes 51.14832 seconds

NOVEMBER 30, 1995

VANOSDOL & ASSOCIATES, 120 W LA SALLE AVE., SUITE 704
SOUTH BEND, INDIANA, 46601

SEC 7 T38N, R4E