Saint Joseph County Secondary Control Network

POINT # 114

Station Name

ANDREWS

NGS PID #

ADJUSTMENT ID **1081**

NAD 83 GEODETIC COORDINATES (GRS 80 ELIPSOID) LAT/LON

N 41 degrees 31 minutes 14.90445 seconds W 86 degrees 13 minutes 58.36419 seconds

SPC NAD83 INDIANA EAST (1301) US SURVEY FEET

NORTHI	EAST	ELEV NVD29 (BY GPS)	CONVERGENCE	SCALE FACTOR
2285268.793	**173031.347**	**821.734**	**-0 22 31.24**	**0.9999941**

DESCRIPTION:

3/4 inch X 5 ft rebar set in concrete with 3.25 inch alum disk stamped "ANDREWS 1081 1995", 2..6 ft S of 4 inch steel post, 3.5 ft N of N E/P, 0.05 mile E of intersection Quinn/Juniper Rd.

SKETCH

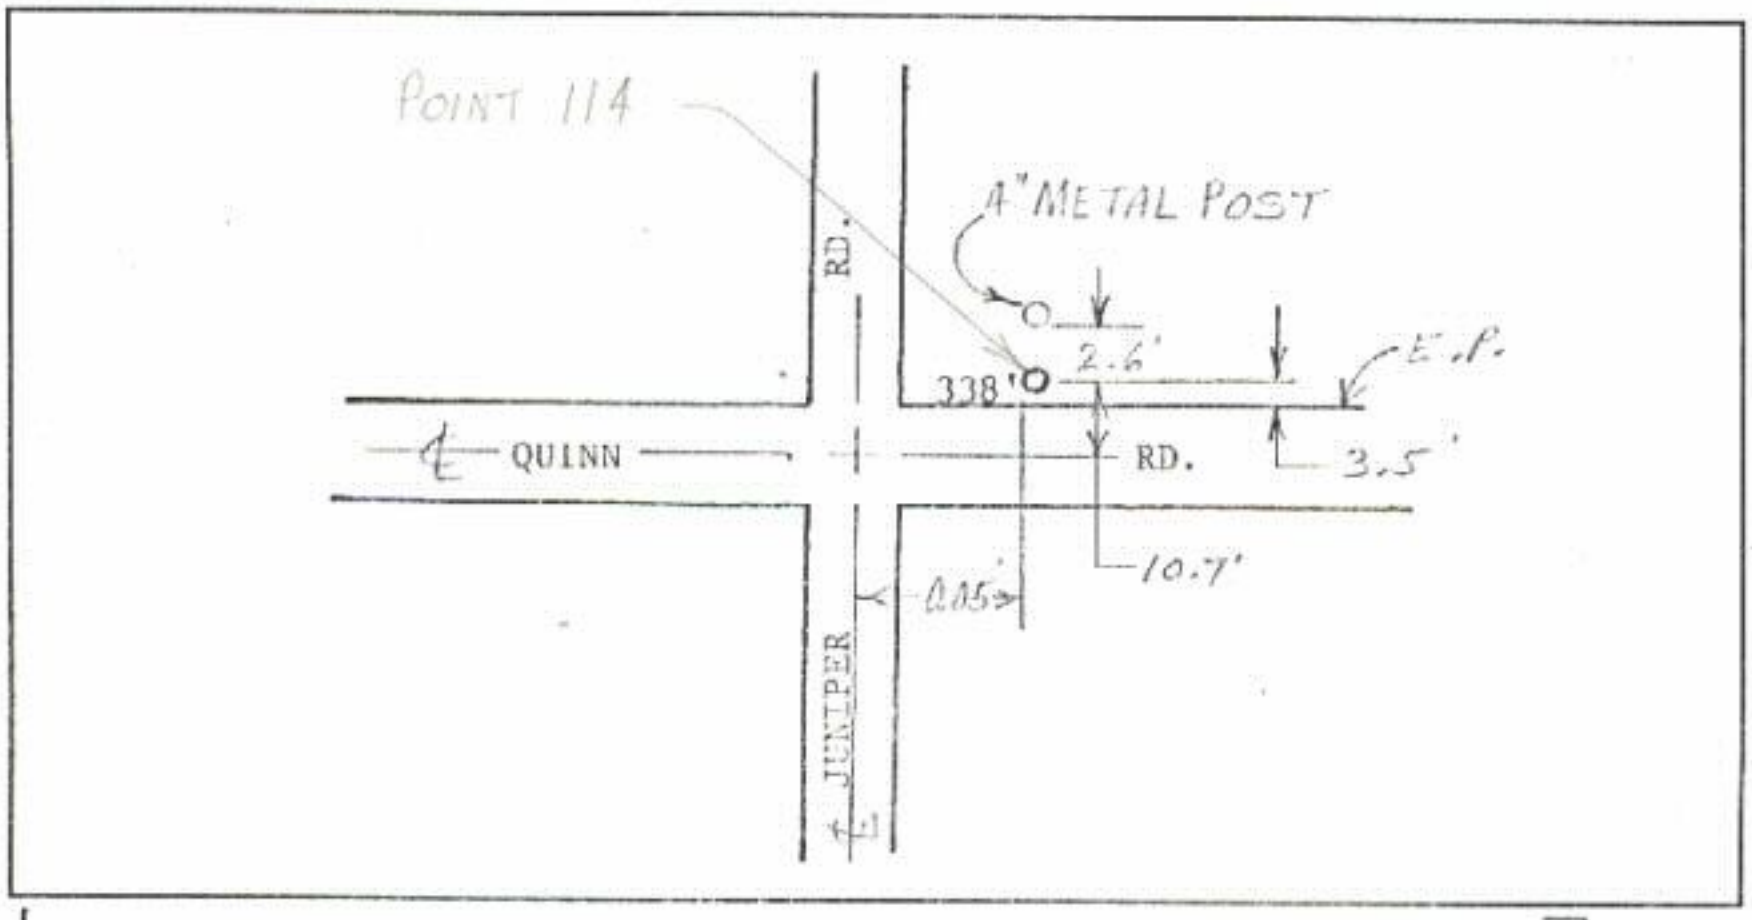

NAD 83/95 ADJ. (GRS 80 ELIPSOID) GEODETIC COORDINATES (LAT/LON)
N 41 degrees 31 minutes 14.90125 seconds W 86 degrees 13 minutes 58.35253 seconds

NOVEMBER 30, 1995

VANOSDOL & ASSOCIATES, 120 W LA SALLE AVE., SUITE 704
SOUTH BEND, INDIANA, 46601

SEC 31 T36N R3E