DATA SHEET

PROJECT NAME: St. Joseph Co. GPS	JOB NO. 127-93	STATION NO. 149 STATION NAME: (SEE 90)

DEGREES, MINUTES & SECONDS LATITUDE (NORTH)	LONGITUDE (WEST)	STATE PLANE COORDINATE SYSTEM NORTH AMERICAN DATUM OF 1983 NORTH FEET	EAST
41°38'09.486365"	86°28'02.169432"	2327705.5522	109235.8621

CONVERGENCE: -0°31'54.9709"

SCALE FACTOR: 1.000021403944

ELEVATION FACTOR: 0.9999630

Sketch.....

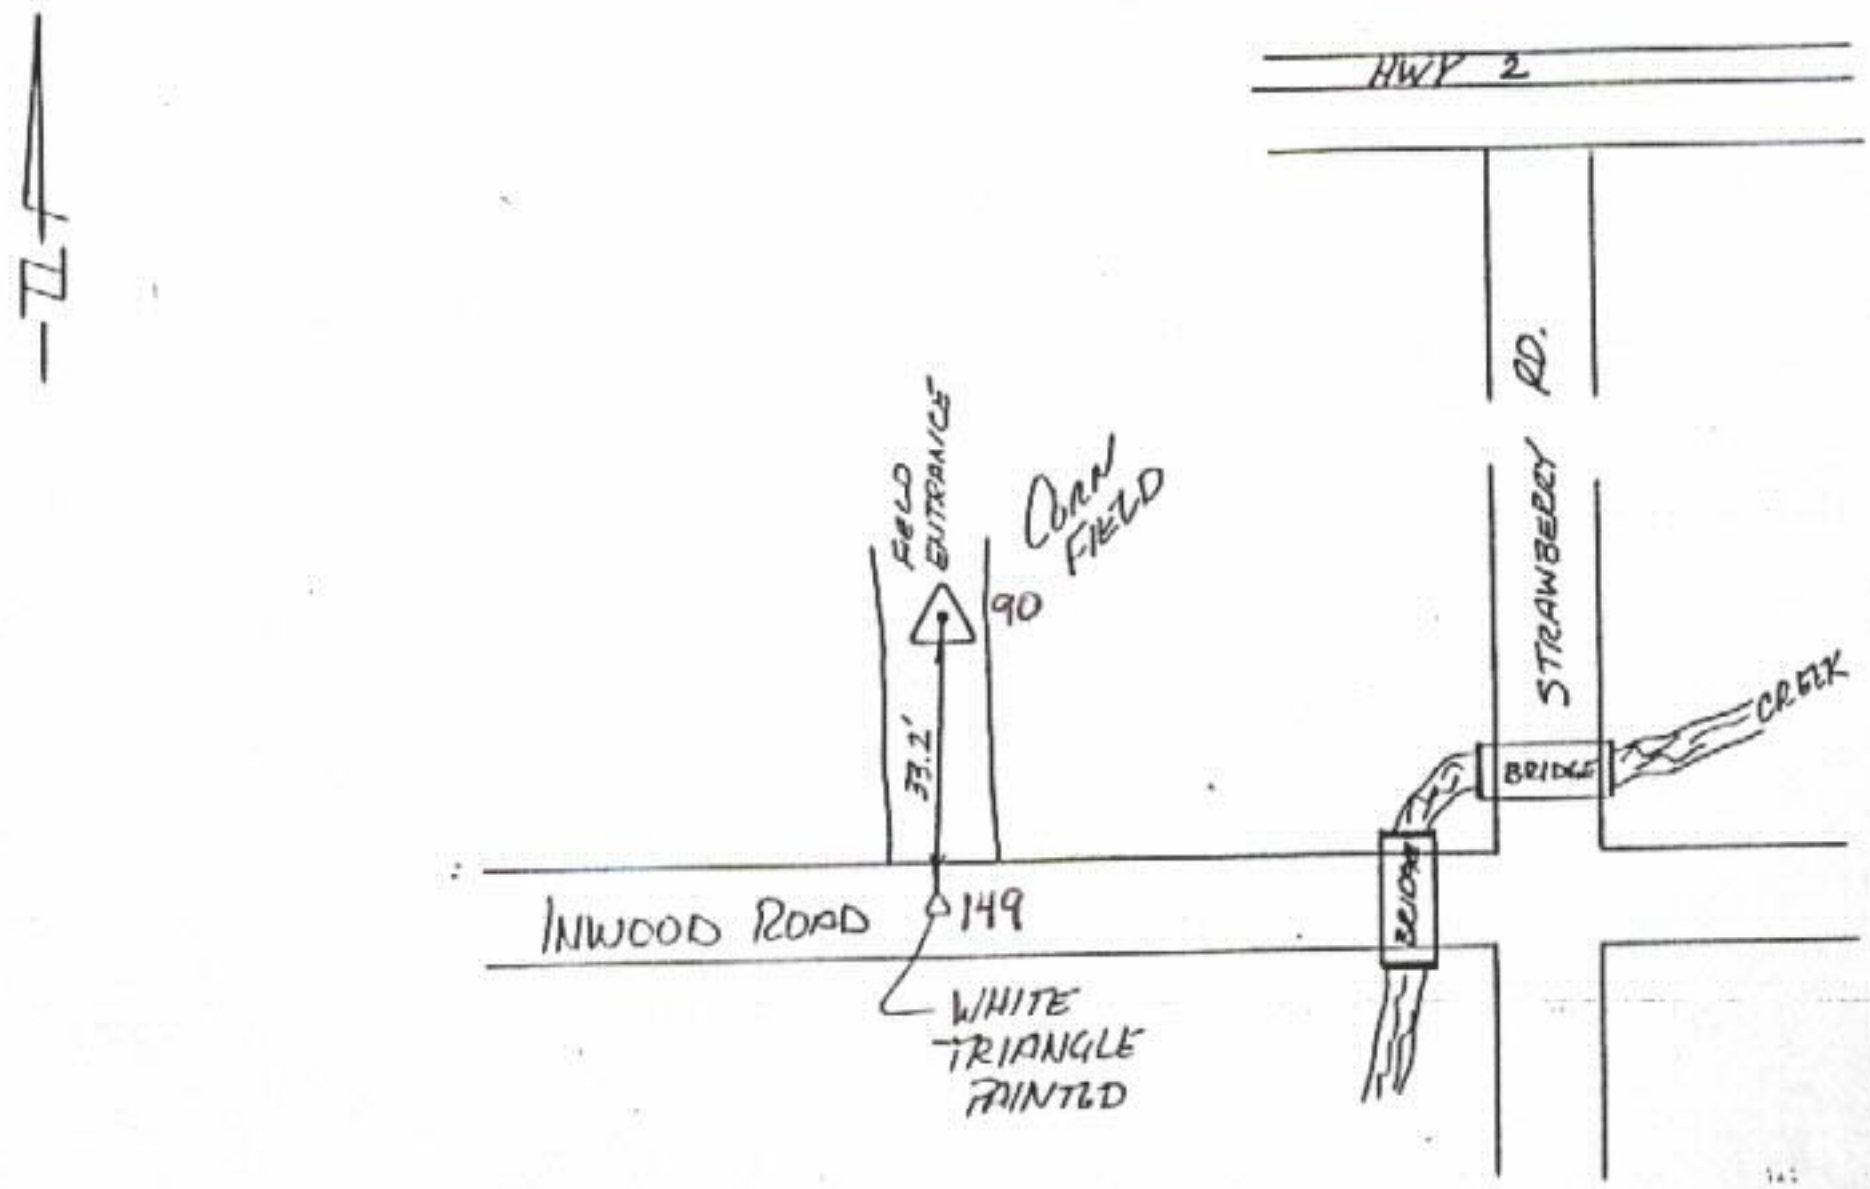

STATE: Indiana ZONE: East

DATE: July 30, 1993

REMARKS.....

Point is rebar 0.2 miles West of Strawberry Road and 2½ miles South of Hwy. 2

SOUTH POINT

MARBACH & BRADY LAND SURVEYING, INC.
55308 JAY DEE STREET
ELKHART, INDIANA 46514
(219) 293-3611

DATA SHEET PREPARED BY: Christian F. Marbach, PLS

SEC 19 T37N R1E