GPS SURVEY - DATA SHEET

PROJECT NAME:	JOB NO:	STATION NO: 202 STATION NAME:

Deg., Min. & Sec.		STATE PLANE COORDINATE SYSTEM OF 1983 BASED ON NORTH AMERICAN DATUM OF 1983.	
Latitude	Longitude	North	East
41°32'04.79295"N	86°25'36.85502"W	2290725.985	119943.423

Elevation	Geoid Height	Ellipsoid Height	Convergence:
			Scale Factor:
Elevation + Geoid Height = Height			Elevation Factor:

SKETCH:

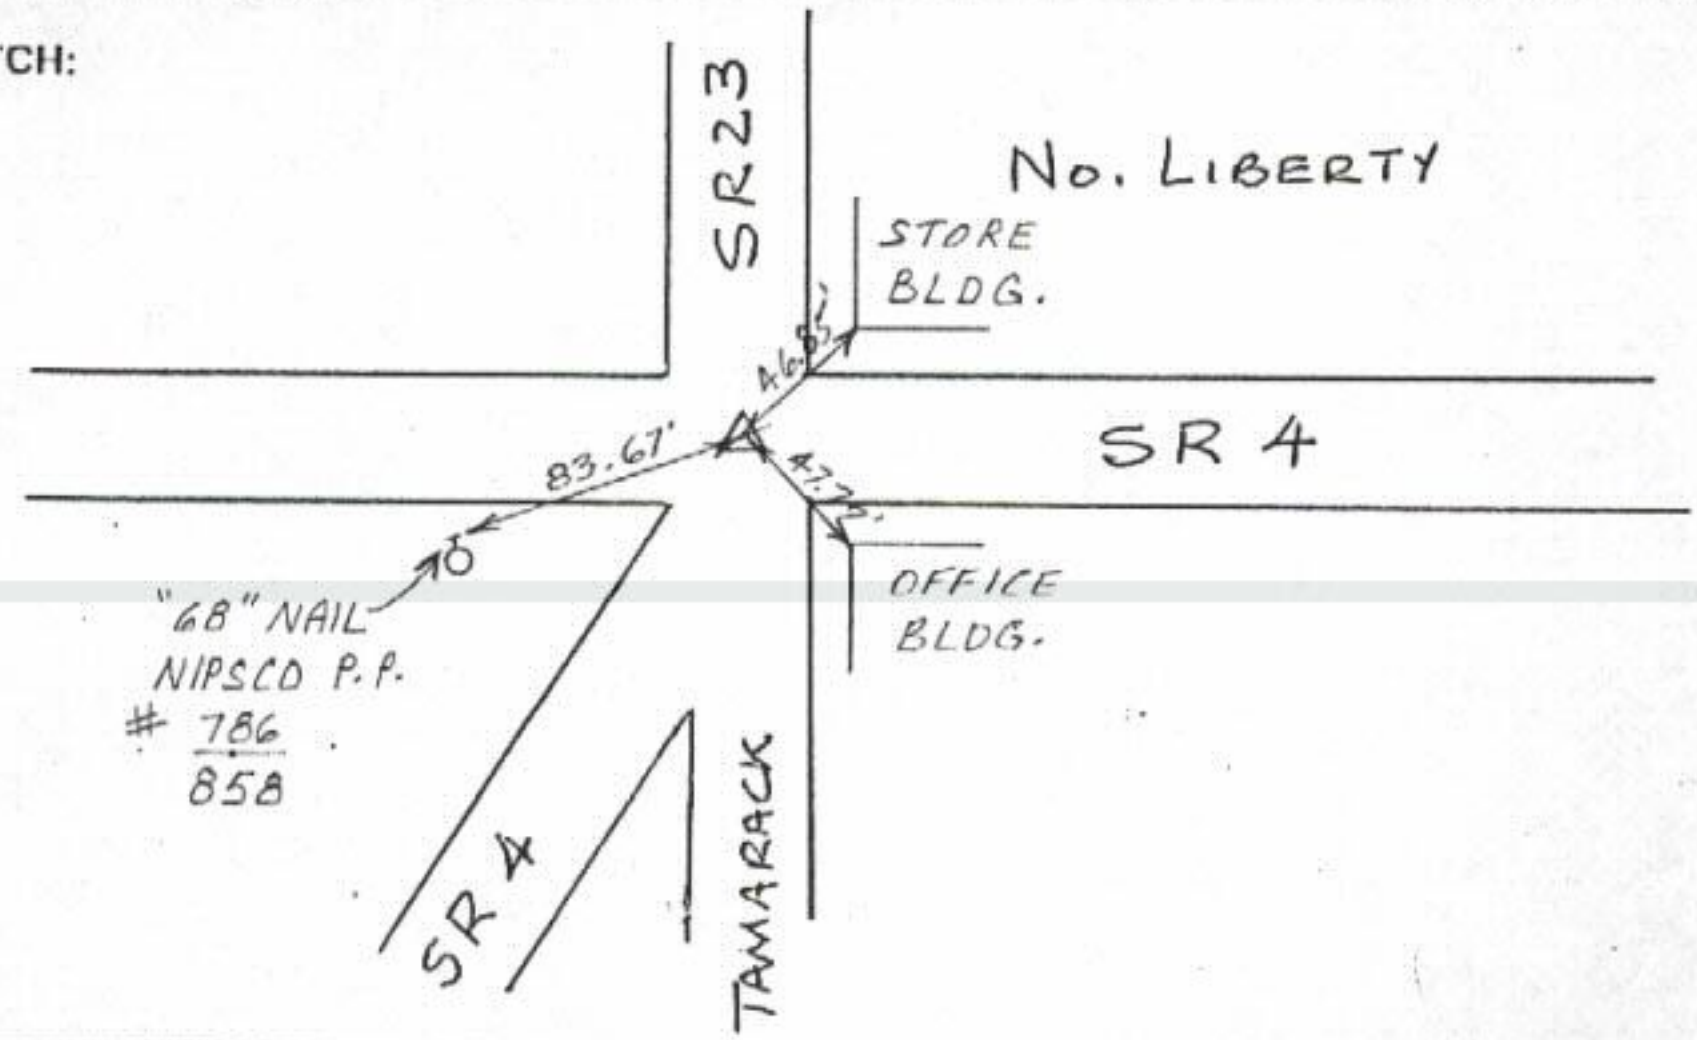

STATE: INDIANA ZONE: EAST

DATE: OCTOBER 1997

REMARKS.....

CROSS ON MANHOLE
SW CORNER SEC 28
T36N R1E

DATA SHEET PREPARED BY: