GPS SURVEY - DATA SHEET

PROJECT NAME:	JOB NO:	STATION NO: 242 STATION NAME:

Deg., Min. & Sec. Latitude: 41°35'37.27880"N Longitude: 86°15'11.76549"W	STATE PLANE COORDINATE SYSTEM OF 1983 BASED ON NORTH AMERICAN DATUM OF 1983. North: 2311861.66 East: 167629.35
Elevation Geoid Height Ellipsoid Height Elevation + Geoid Height = Height	Convergence: Scale Factor: Elevation Factor:

SKETCH:

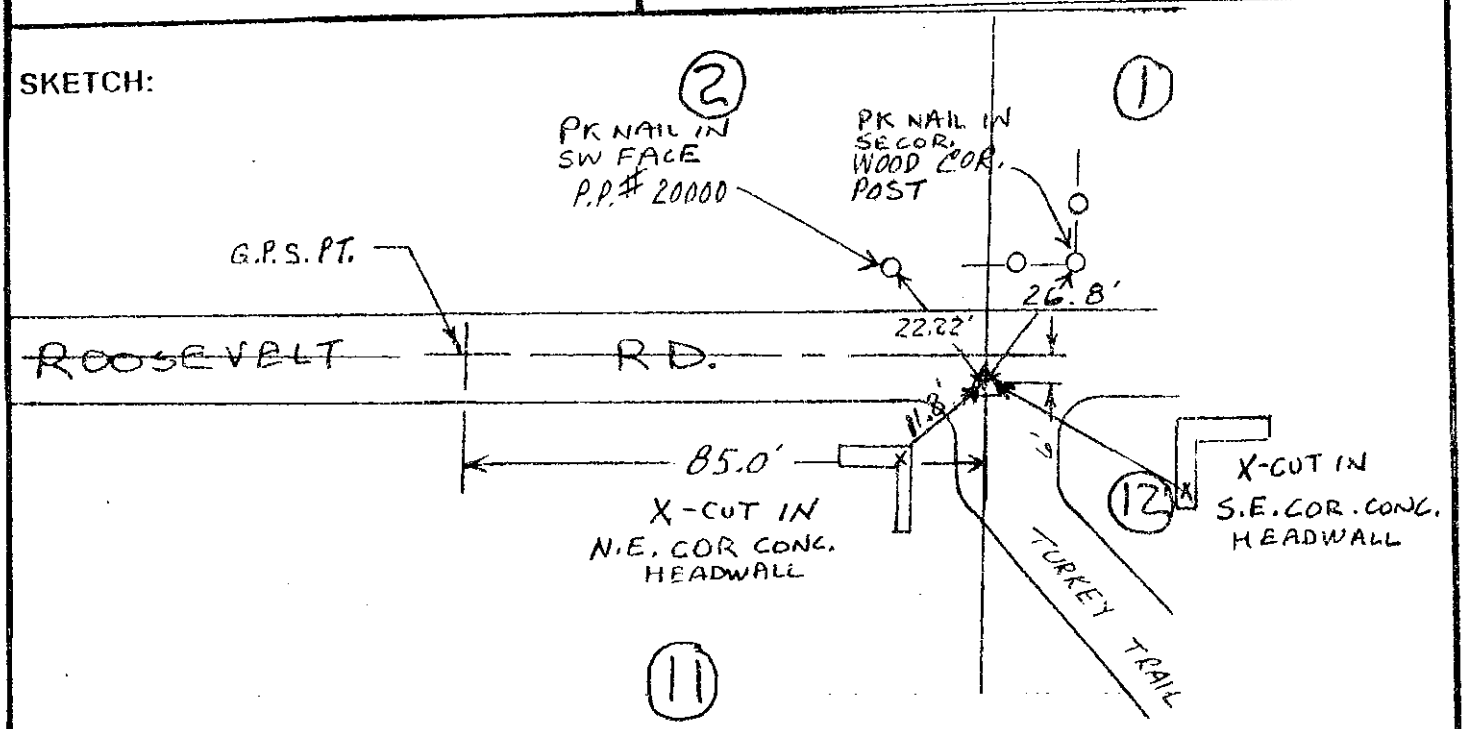

STATE: INDIANA ZONE: EAST

DATE: OCTOBER 1997

REV 9-13-07
REV 5-25-10

REMARKS..... HARRISON MONUMENT REPLACED THE PLUG (1½") SE CORNER

SEC 2 T36N R2E

6' S. OF ℄

DATA SHEET PREPARED BY: