GPS SURVEY - DATA SHEET

PROJECT NAME:	JOB NO:	STATION NO: 247 STATION NAME:

Deg., Min. & Sec. Latitude: 41-33'52.47168"N Longitude: 86-16'20.93412"W	STATE PLANE COORDINATE SYSTEM OF 1983 BASED ON NORTH AMERICAN DATUM OF 1983. North: 2301290.073 East: 162299.140
Elevation: 859.19 Geoid Height: Ellipsoid Height: Elevation + Geoid Height = Height	Convergence: Scale Factor: Elevation Factor:

SKETCH:

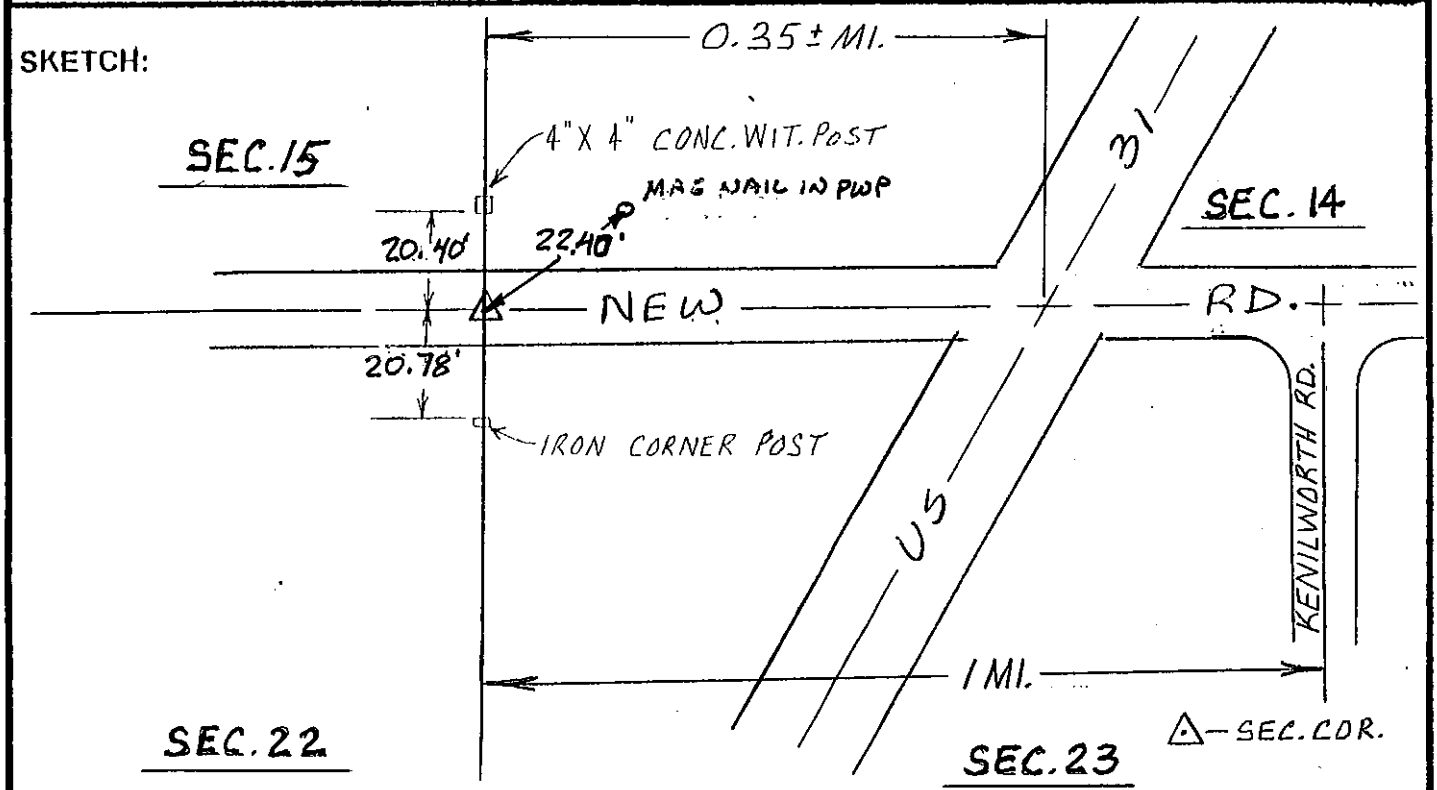

STATE: INDIANA ZONE: EAST

DATE: NOVEMBER 1997

REV 2-24-12

REV: 5-7-13

REMARKS..... R.R. SPIKE S.W. CORNER

SEC.14 T.36N. R2E.

2' N. OF ℄

DATA SHEET PREPARED BY: