GPS SURVEY - DATA SHEET

PROJECT NAME:	JOB NO:	STATION NO: 336 STATION NAME:

Deg., Min. & Sec.		STATE PLANE COORDINATE SYSTEM OF 1983 BASED ON NORTH AMERICAN DATUM OF 1983.	
Latitude	Longitude	North	East
41°32'07.39264"N	86°15'12.33332"W	2290618.9020	167440.7950

Elevation	Geoid Height	Ellipsoid Height	Convergence:
			Scale Factor:
Elevation + Geoid Height = Height			Elevation Factor:

SKETCH:

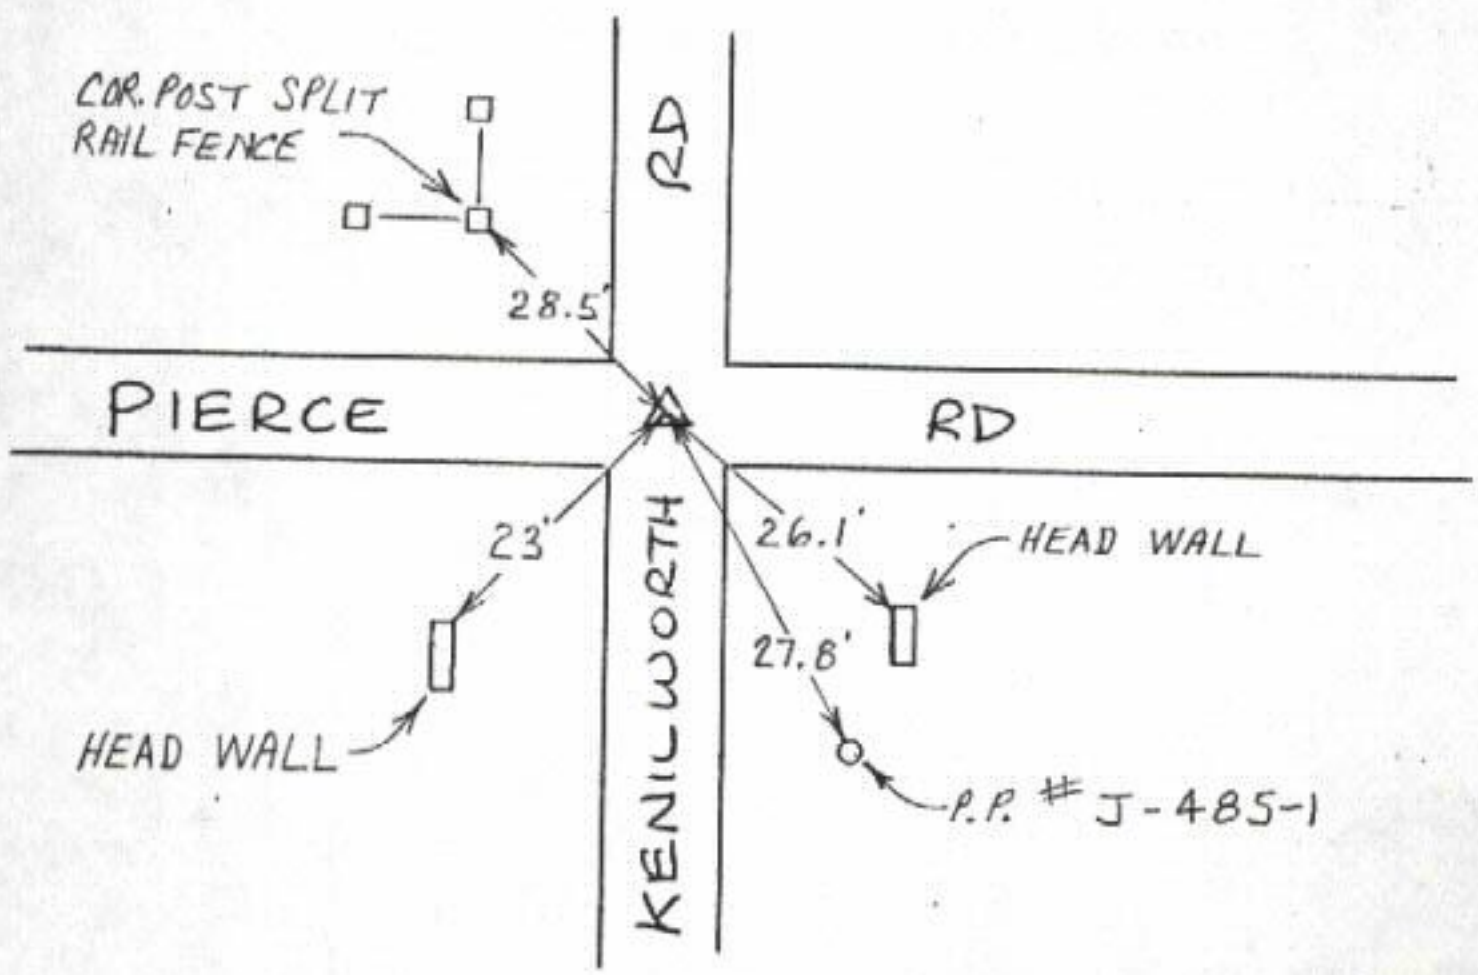

STATE: INDIANA ZONE: EAST

DATE: OCTOBER 1997

REMARKS.....

1/2" IRON BAR SW CORNER

SEC 25 T36N R2E

DATA SHEET PREPARED BY: