PROJECT NAME:	JOB NO:	STATION NO: 385 (NORTH PT.) STATION NAME:

Deg., Min. & Sec.		STATE PLANE COORDINATE SYSTEM OF 1983 BASED ON NORTH AMERICAN DATUM OF 1983.	
Latitude	Longitude	North	East
41-33'53.62088"N	86-07'05.72270"W	2301147.717	204504.747

Elevation	Geoid Height	Ellipsoid Height	Convergence:
847.64			Scale Factor:
Elevation + Geoid Height = Height			Elevation Factor:

SKETCH:

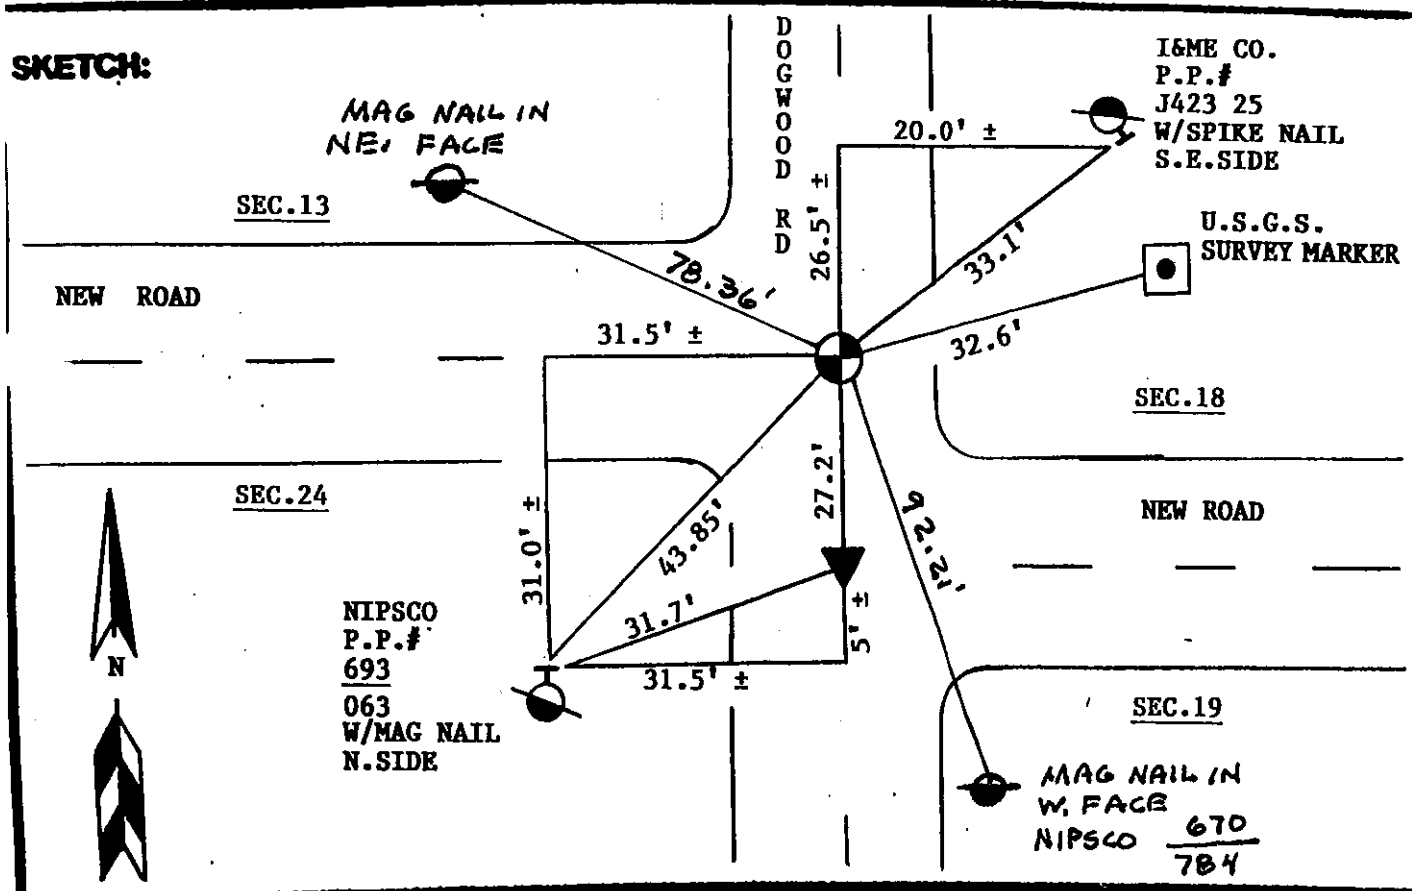

STATE: INDIANA ZONE: EAST

DATE: 06/24/2003
5/1/2014

REMARKS.....

⊕ = HARRISON MONUMENT (GPS 385)

S.E.CORNER	SEC.13	T.36N.	R.3E.
N.E.CORNER	SEC.24	T.36N.	R.3E.

▼ = HARRISON MONUMENT (GPS 386)

S.W.CORNER	SEC.18	T.36N.	R.4E.
N.W.CORNER	SEC.19	T.36N.	R.4E.

DATA SHEET PREPARED BY: S.J.C.S.O.