GPS SURVEY - DATA SHEET 36023307

PROJECT NAME:	JOB NO:
STATION NO: 501 (WEST POINT)	STATION NAME: EAST POINT 398

Deg., Min. & Sec.		STATE PLANE COORDINATE SYSTEM OF 1983 BASED ON NORTH AMERICAN DATUM OF 1983.	
Latitude	Longitude	North	East
41°31'14.81884"N	86°18'41.88077"W	~~[illegible]~~ 2285410.627	~~[illegible]~~ 151465.973

Elevation / Geoid Height / Ellipsoid Height	Convergence:
	Scale Factor:
Elevation + Geoid Height = Height	Elevation Factor:

SKETCH:

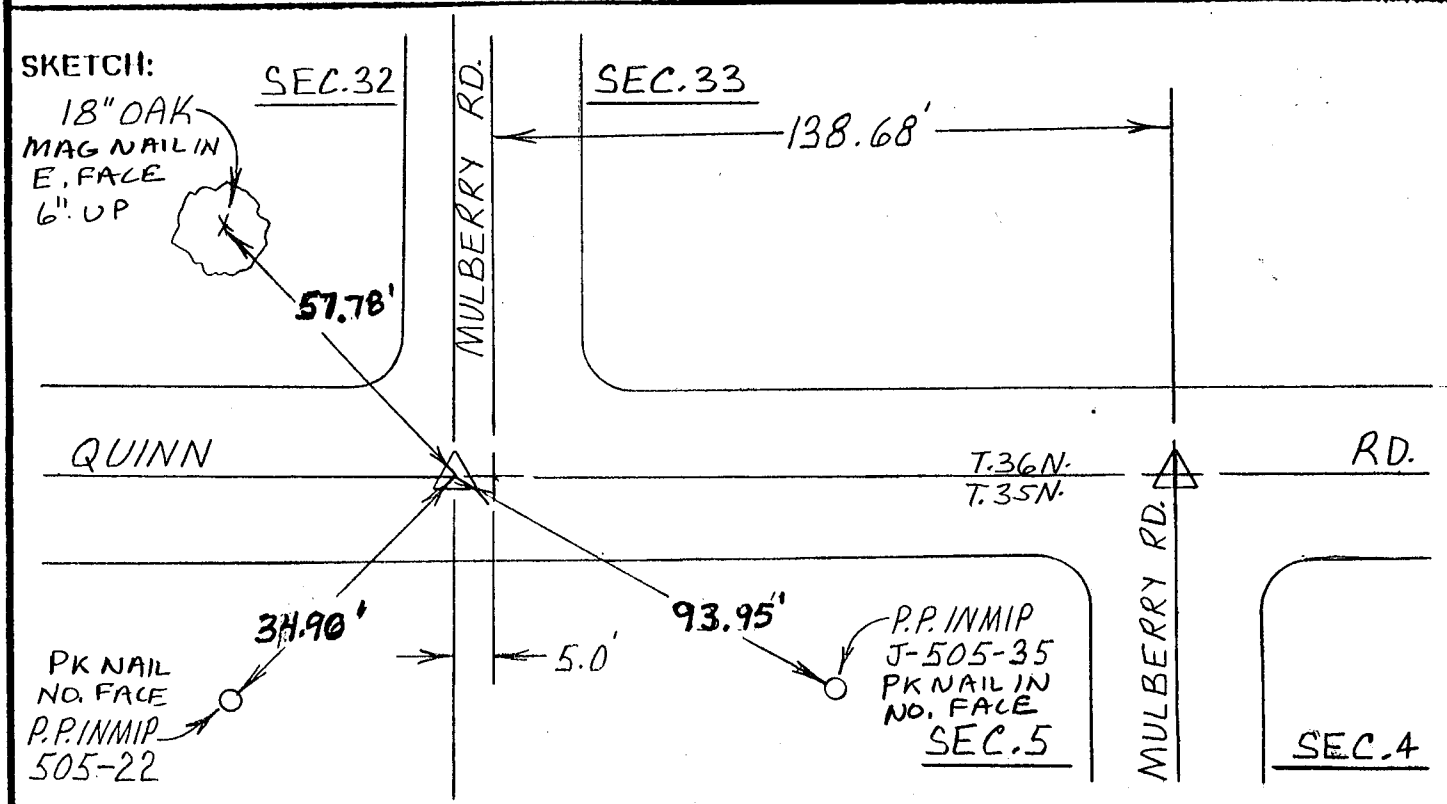

STATE: INDIANA ZONE: EAST

DATE: OCTOBER 1997

REV 10-27-08
REV 6/8/07
HARRISON SET 10-4-07

REMARKS..... 1 1/2" IRON PLUG S.W. CORNER SEC.33 T.36N. R.2E. [WEST POINT] 5' W. OF ℄

DATA SHEET PREPARED BY: