GPS SURVEY - DATA SHEET

PROJECT NAME:	JOB NO:	STATION NO: 547 STATION NAME:

Deg., Min. & Sec. Latitude: 41°36'30.29810"N Longitude: 86°17'31.58399"W	STATE PLANE COORDINATE SYSTEM OF 1983 BASED ON NORTH AMERICAN DATUM OF 1983. North: 2317302.894 East: 157044.417
Elevation: 808.51 Geoid Height: Ellipsoid Height: Elevation + Geoid Height = Height	Convergence: Scale Factor: Elevation Factor:

SKETCH:

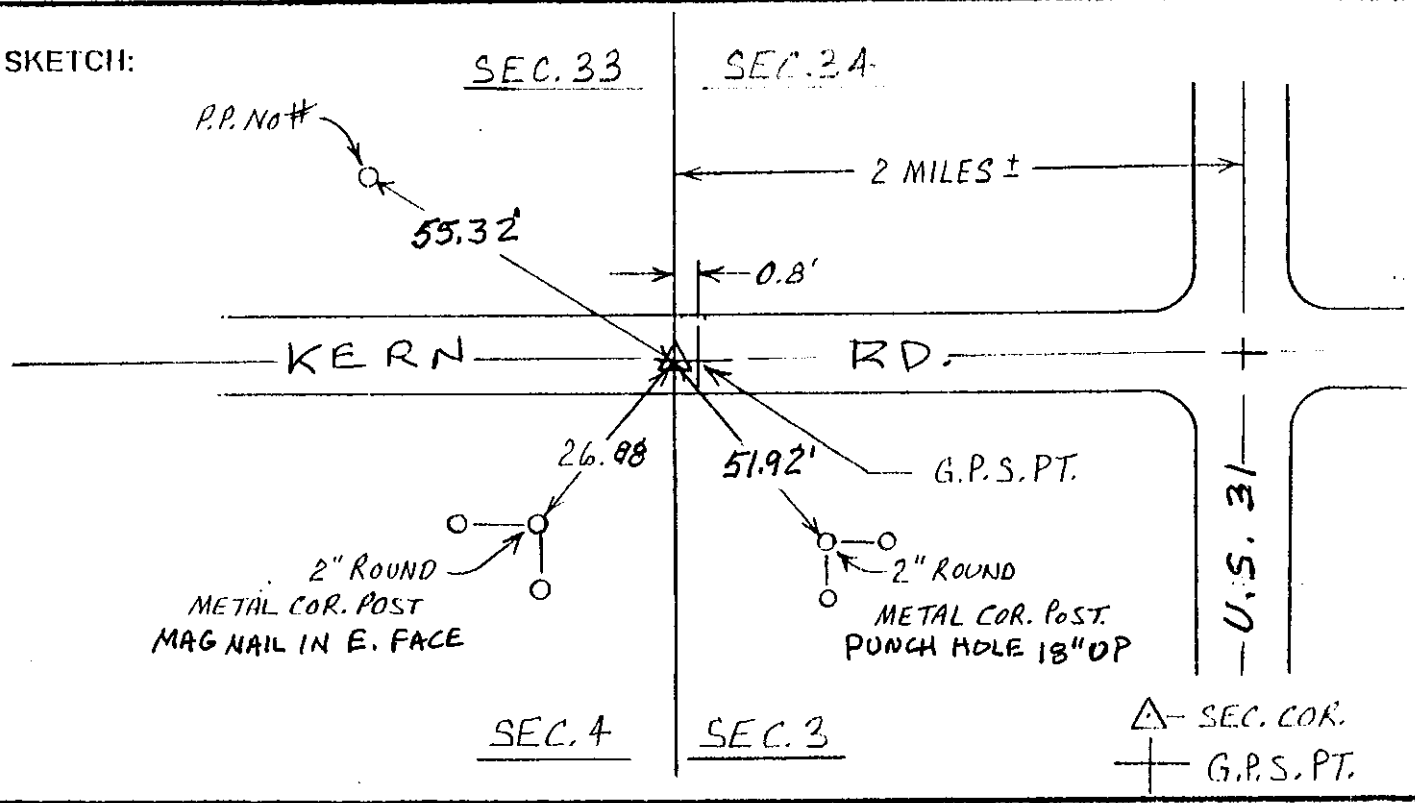

STATE: INDIANA ZONE: EAST

DATE: OCTOBER 1997

REV 2-13-12

REMARKS..... R.R. SPIKE S.W. CORNER

SEC. 34 T.37N. R2E.

DATA SHEET PREPARED BY: