PROJECT NAME:	ST. JOSEPH CO. SECTION CORNER REMONUMENTATION	JOB NUMBER: 3031374	STATION NO. GPS 643 STATION NAME:

DEGREES, MINUTES & SECONDS LATITUDE (NORTH) LONGITUDE (WEST)	STATE PLANE COORDINATE SYSTEM NORTH AMERICAN DATUM OF 1983 NORTH 2343434.01 217632.20 EAST
WITNESS FOR HARRISON MONUMENT SET IN ROAD IN PLACE OF 4" x 4" CONC. POST WITH 1/2" GALVANIZED PIPE FOUND 0.8' DEEP; COMMON QUARTER CORNER FOR SECTIONS 4 & 9 ~~T38N~~ R4E T37N 1" SQUARE BOLT S 1/4	CONVERGENCE: SCALE FACTOR: ELEVATION FACTOR:

SKETCH.....

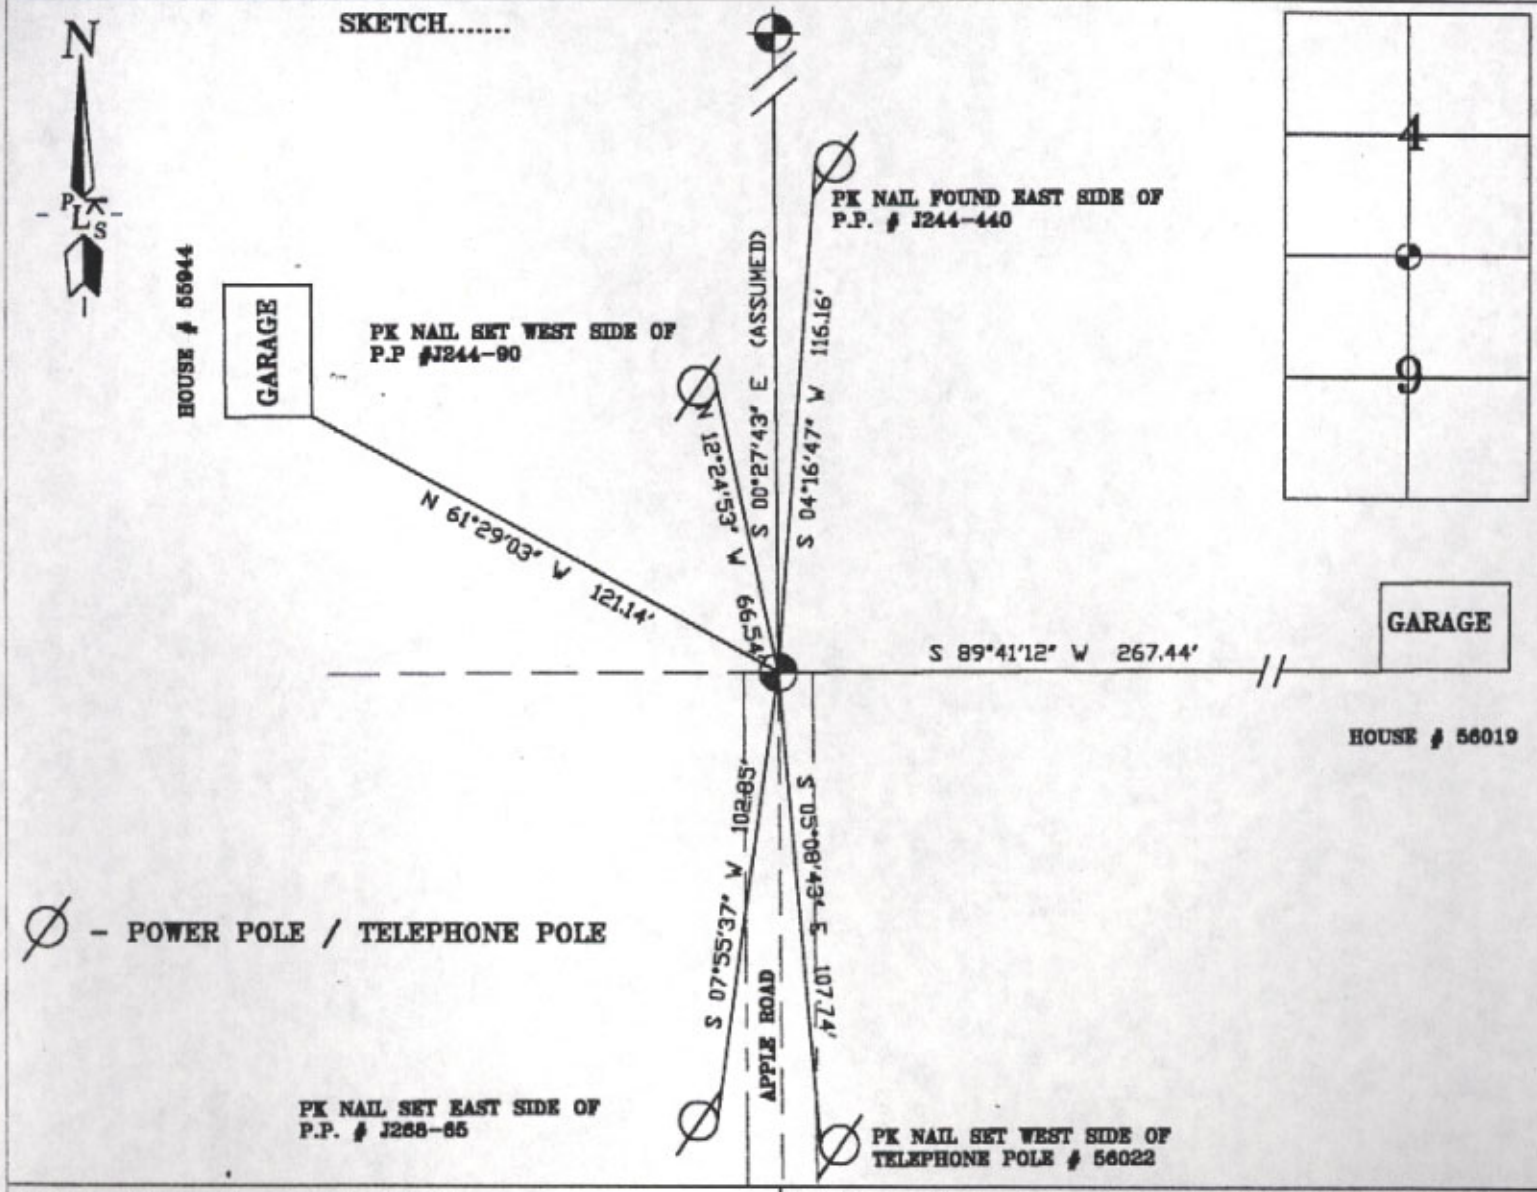

Ø - POWER POLE / TELEPHONE POLE

STATE: INDIANA ZONE: EAST

DATE: APRIL 17, 2002

NOTE: STATE PLANE CORDS LISTED ABOVE HERE OBTAINED FROM CONVENTIONAL TRAVERSE ROTATED AND SCALED RELATIVE TO ST. JOSEPH CO. GPS POINTS NO.'S 636 & 643

F RZAK LAND SURVEYING, INC.
24091 KERN ROAD
SOUTH BEND, IN 46610
(574) 289-4037 FAX: (574) 289-4037

SEC 4 & 9 T37N R4E
S 1/4 COR