GPS SURVEY - DATA SHEET

PROJECT NAME: **JOB NO:**	**STATION NO:** 715 **STATION NAME:**
Deg., Min. & Sec. **Latitude** **Longitude**	**STATE PLANE COORDINATE SYSTEM OF 1983 BASED ON NORTH AMERICAN DATUM OF 1983.** **North** 2337804.446 **East** 1516702.246
Elevation **Geoid Height** **Ellipsoid Height** **Elevation + Geoid Height = Height**	**Convergence:** **Scale Factor:** **Elevation Factor:**

SKETCH:

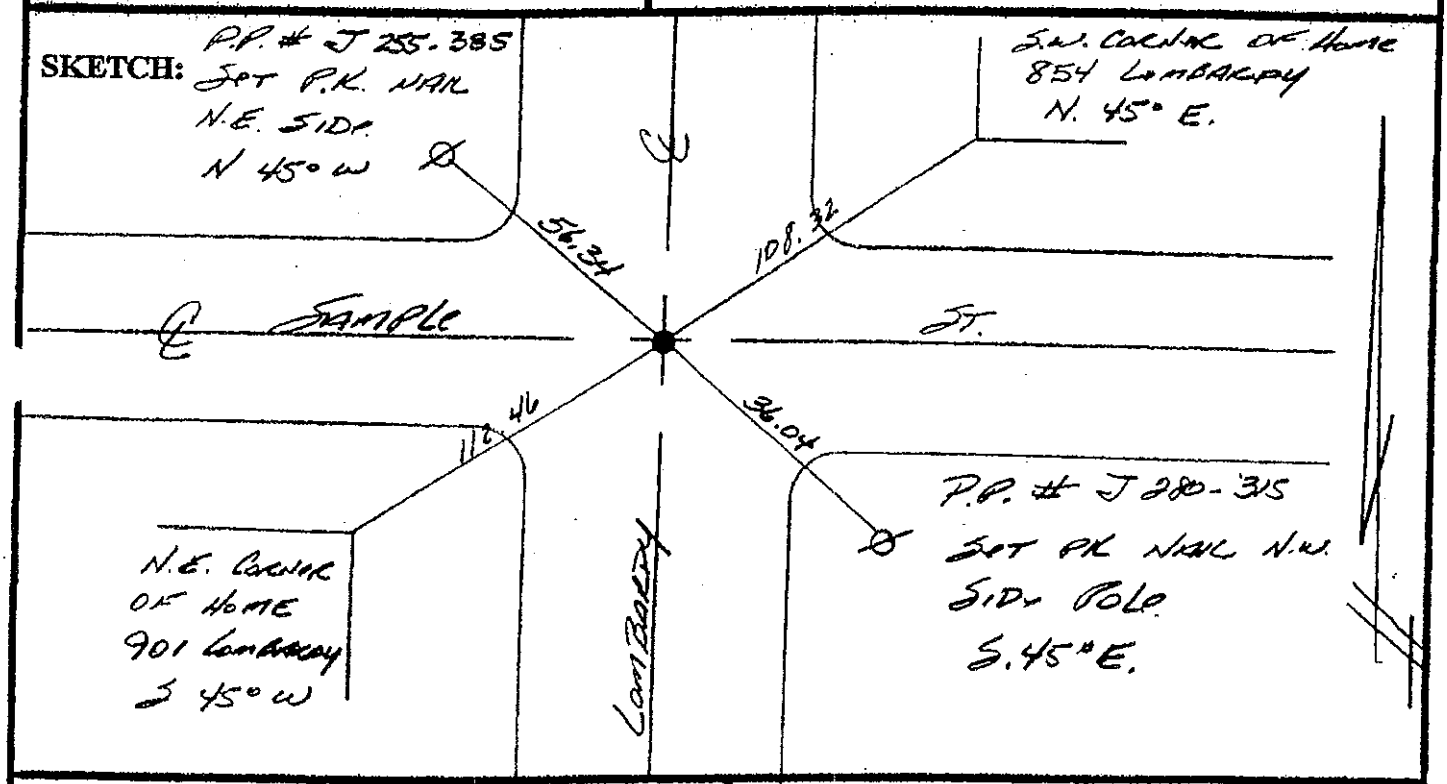

STATE: IN. **ZONE:**	**DESCRIPTION:** N.E. CORNER OF SECTION SET HARRISON MON. OVER 1" IRON PIPE
DATE: 1/30/02	
REMARKS: ~~FOUND 1" IRON PIPE~~ .50 DEEP ℄-℄ SAMPLE & LOMBARDY	**SEC.** 17 **TWP.** 37N **RANGE** 2E

DATA SHEET PREPARED BY: DANCH, HARNER & ASSOCIATES, INC.