GPS SURVEY - DATA SHEET

PROJECT NAME: **JOB NO:**	**STATION NO:** 720 **STATION NAME:**
Deg., Min. & Sec. **Latitude** **Longitude**	**STATE PLANE COORDINATE SYSTEM OF 1983 BASED ON NORTH AMERICAN DATUM OF 1983.** **North** 2322143.578 **East** 193900.633
Elevation 850.34 **Geoid Height** **Ellipsoid Height** **Elevation + Geoid Height = Height**	**Convergence:** **Scale Factor:** **Elevation Factor:**

SKETCH:

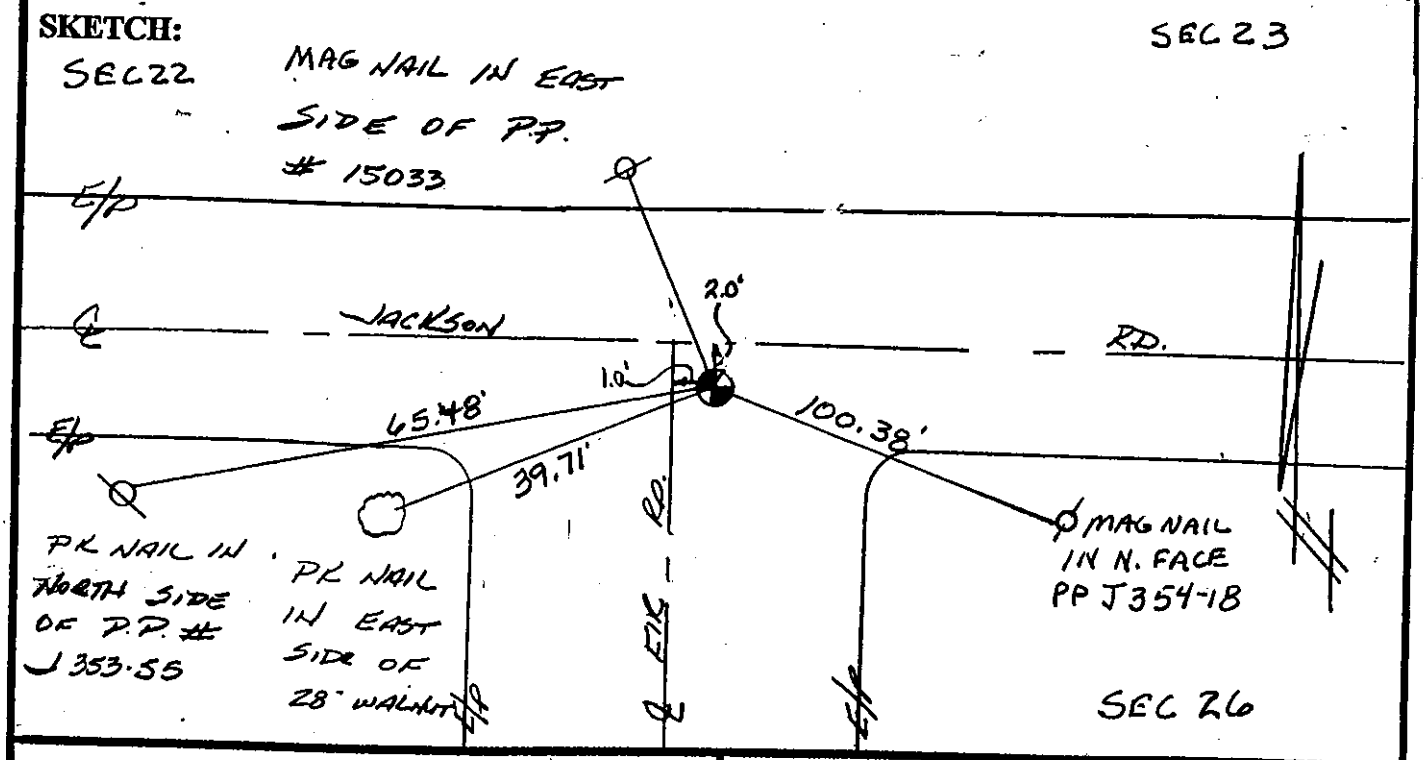

STATE: IN. **ZONE:** EAST **DATE:** 4/18/02 **REMARKS:** FD. 1/4" ROD . 80 DEED REV: 5-9-2013	**DESCRIPTION:** S.E. CORNER. HARRISON MON. **SEC.** 27 **TWP.** 37N **RANGE** 3E.

DATA SHEET PREPARED BY: DANCH, HARNER & ASSOCIATES, INC.