GPS SURVEY - DATA SHEET

PROJECT NAME:

JOB NO:

STATION NO: 927

STATION NAME:

Deg., Min. & Sec.

Latitude

Longitude

STATE PLANE COORDINATE SYSTEM OF 1983 BASED ON NORTH AMERICAN DATUM OF 1983.

North: 2348986.55

East: 104165.84

Elevation

Geoid Height

Ellipsoid Height

Elevation + Geoid Height = Height

Convergence:

Scale Factor:

Elevation Factor:

SKETCH:

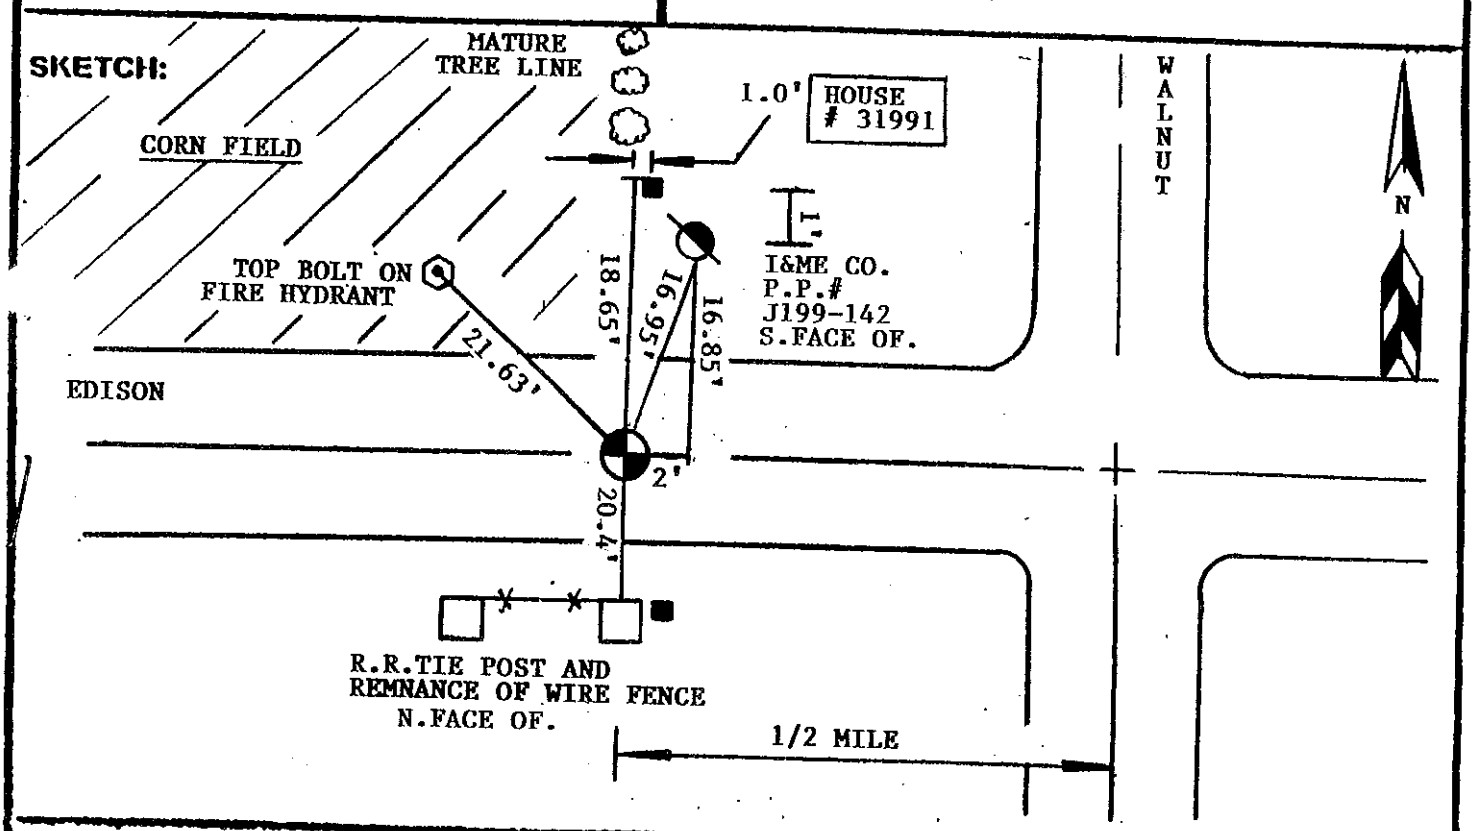

STATE: INDIANA

ZONE: EAST

DATE: 03/10/2003

HARRISON MONUMENT SET ON 3/14/07

REMARKS..... ⊕ = 1 1/4" IRON PIPE 7"DEEP

■ = 4" X 4" CONC. WITNESS POSTS NORTH IS GOOD. SOUTH IS LEANING. NORTH MEASUREMENT IS FROM N.W.CORNER OF POST.

SOUTH EAST CORNER SEC.35 T.38N. R.1W.

DATA SHEET PREPARED BY: S.J.C.S.O.