GPS SURVEY - DATA SHEET

PROJECT NAME:	JOB NO:
STATION NO: 950	STATION NAME:

Deg., Min. & Sec.

Latitude Longitude

STATE PLANE COORDINATE SYSTEM OF 1983 BASED ON NORTH AMERICAN DATUM OF 1983.

North: 2269716.282

East: 127945.456

Elevation Geoid Height Ellipsoid Height

Elevation + Geoid Height = Height

Convergence:

Scale Factor:

Elevation Factor:

SKETCH:

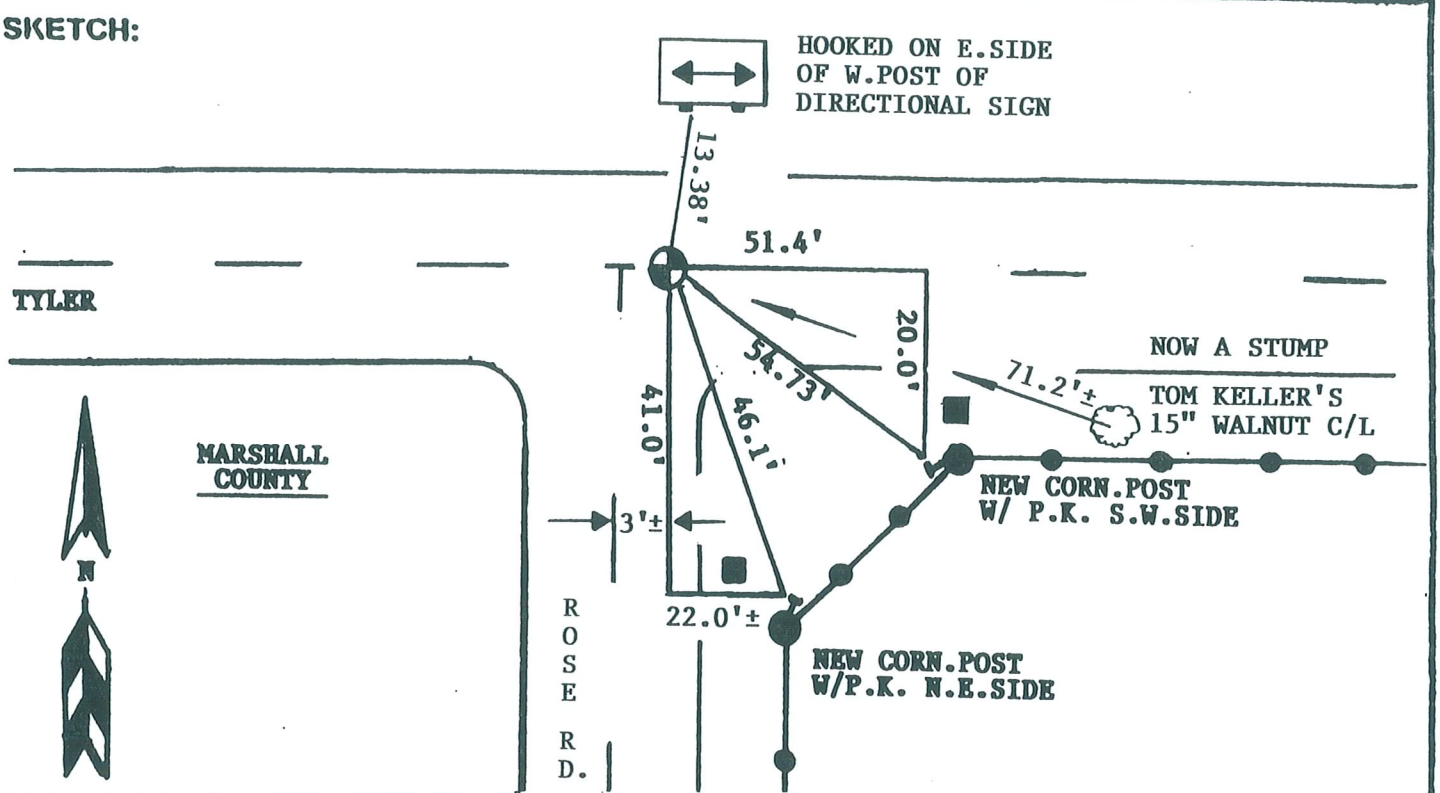

STATE: INDIANA ZONE: EAST

DATE: 03/11/2003

Rev. 9-7-07

REMARKS..... ⊕ = 3/4" REBAR WITH 1 1/4" BEVELED TOP

■ = ORIGINAL R.R.TIE CORN.POSTS WITHIN 2' OF NEW POSTS

SOUTH 1/4 SEC.15 T.35N. R.1E.

DATA SHEET PREPARED BY: S.I.G.S.O.