GPS SURVEY - DATA SHEET

PROJECT NAME:	JOB NO:	STATION NO: 1061 STATION NAME:

Deg., Min. & Sec.		STATE PLANE COORDINATE SYSTEM OF 1983 BASED ON NORTH AMERICAN DATUM OF 1983.	
Latitude	**Longitude**	**North**	**East**
41-32-07.19569	86-14-37.56290	2290581.16	170084.96

Elevation	Geoid Height	Ellipsoid Height	Convergence:
			Scale Factor:
Elevation + Geoid Height = Height			Elevation Factor:

SKETCH:

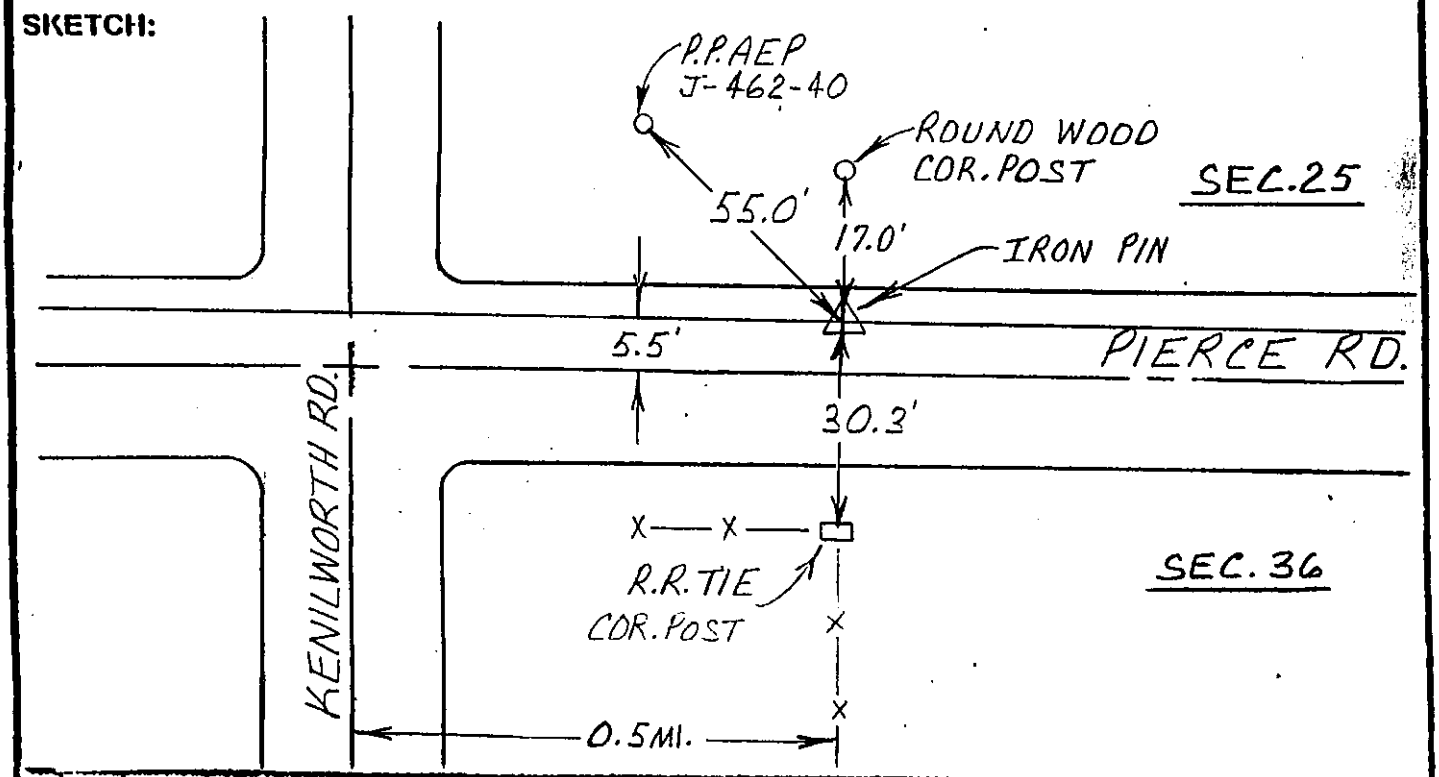

STATE: INDIANA ZONE: EAST

DATE: 1-10-03

REMARKS..... 5/8" REBAR

R. 2 E., T. 36 N.

SEC. 25 S. 1/4

UNION TWP

DATA SHEET PREPARED BY:

HERCEG