PROJECT NAME:	JOB NO:	STATION NO: 1230 STATION NAME:

Deg., Min. & Sec.		STATE PLANE COORDINATE SYSTEM OF 1983 BASED ON NORTH AMERICAN DATUM OF 1983.	
Latitude	Longitude	North	East
		2282819.850	117268.389

Elevation	Geoid Height	Ellipsoid Height	Convergence:
			Scale Factor:
Elevation + Geoid Height = Height			Elevation Factor:

SKETCH:

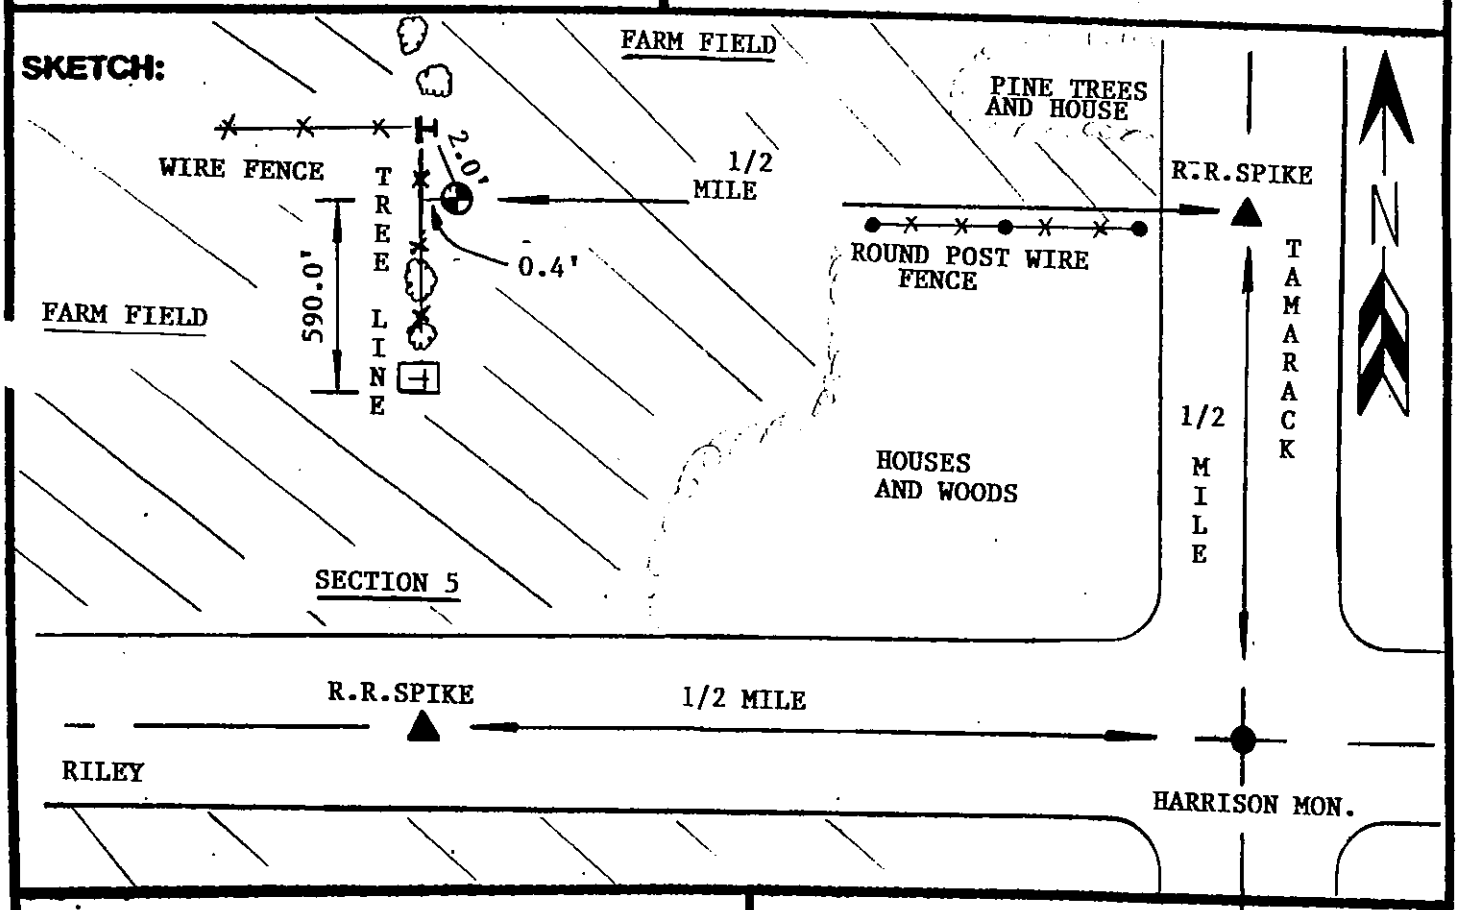

STATE: INDIANA ZONE: EAST

DATE: 12/11/2002

REMARKS..... ⊕ = 3/4" IRON PIPE

⊞ = R.R.TIE POST WITH "T" POST IMBEDED IN TOP

H = "T" BEAM CORNER POST FOR WIRE FENCE

CENTER SEC. 5 T.35N. R.1E.

DATA SHEET PREPARED BY: S.J.C.S.O.