GPS SURVEY - DATA SHEET

PROJECT NAME:	JOB NO:	STATION NO: 1280 STATION NAME:

Deg., Min. & Sec. Latitude Longitude	STATE PLANE COORDINATE SYSTEM OF 1983 BASED ON NORTH AMERICAN DATUM OF 1983. North: 2298479.915 East: 2097/2.000
Elevation Geoid Height Ellipsoid Height Elevation + Geoid Height = Height	Convergence: Scale Factor: Elevation Factor:

SKETCH:

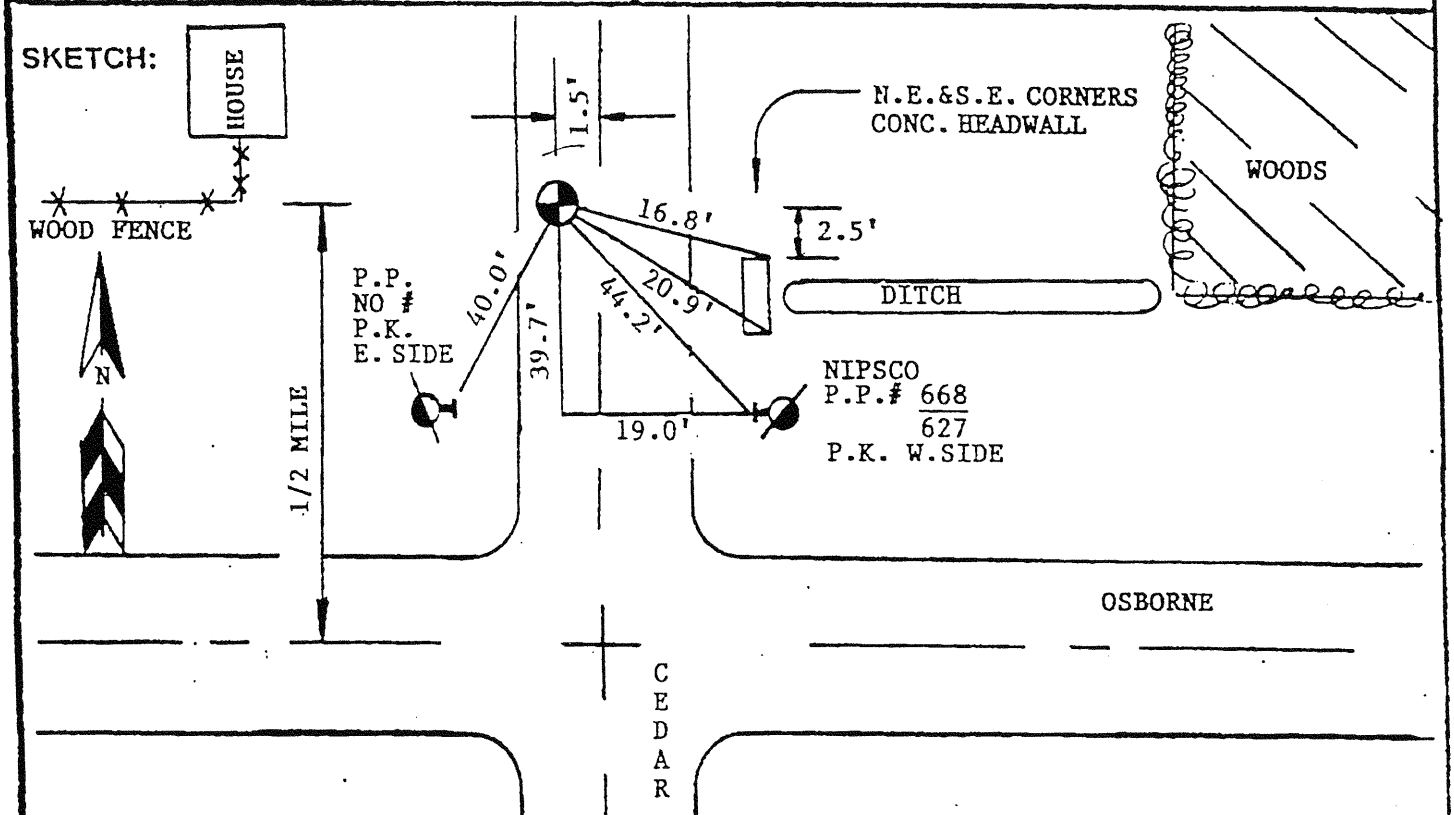

STATE: INDIANA ZONE: EAST

DATE: 03/25/2003

9-2-03

REMARKS..... ⊕ = 1/2" REBAR 4" DOWN

1/2" REBAR REPLACED WITH HARRISON MONUMENT ON 2/9/07

WEST 1/4 SEC.20 T.36N. R.4E.

DATA SHEET PREPARED BY: S.J.C.S.O. (HERCEG)