PROJECT NAME:

JOB NO:

STATION NO: 1291

STATION NAME:

Deg., Min. & Sec.

Latitude	Longitude
41°43'48.34271"	86°17'39.13615

STATE PLANE COORDINATE SYSTEM OF 1983 BASED ON NORTH AMERICAN DATUM OF 1983.

North	East
2361645.079	156792.740

Elevation | Geoid Height | Ellipsoid Height

Elevation + Geoid Height = Height

Convergence:

Scale Factor:

Elevation Factor:

SKETCH:

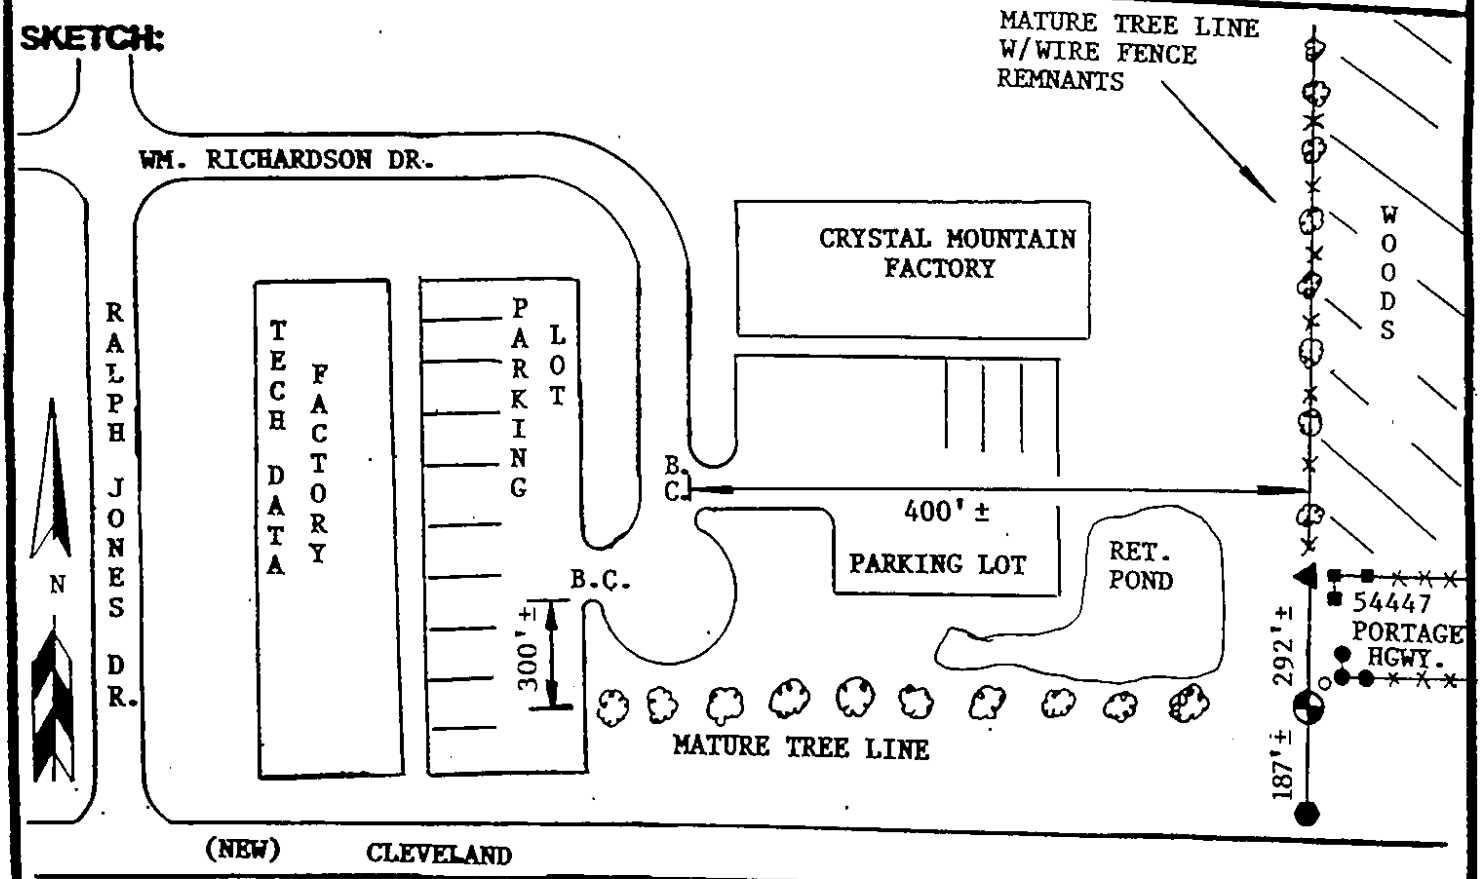

STATE: INDIANA ZONE: EAST

DATE: 05/12/2003

REVISED 03/27/06

AC11

REMARKS.....

◐ = STONE W/ 1/4 ON W.SIDE

○ = 3/4"I.P. WITHIN 2'N.OF MONUMENT

◀ = 3/4" PIPE

● = VECI RED CAP REBAR S 0385

■ = R.R.TIE CORNER POSTS WITHIN .5' OF 3/4" PIPE

WEST 1/4 SEC.22 T.38.N R.2.E

EAST 1/4 SEC.21

******STONE IS THE MONUMENT**********

DATA SHEET PREPARED BY: S.J.C.S.O.