GPS SURVEY - DATA SHEET

PROJECT NAME:	JOB NO:	STATION NO: 1316 STATION NAME:

Deg., Min. & Sec.		STATE PLANE COORDINATE SYSTEM OF 1983 BASED ON NORTH AMERICAN DATUM OF 1983.	
Latitude	Longitude	North	East
		2293260.200	151475.050

Elevation	Geoid Height	Ellipsoid Height	Convergence:
			Scale Factor:
Elevation + Geoid Height = Height			Elevation Factor:

SKETCH:

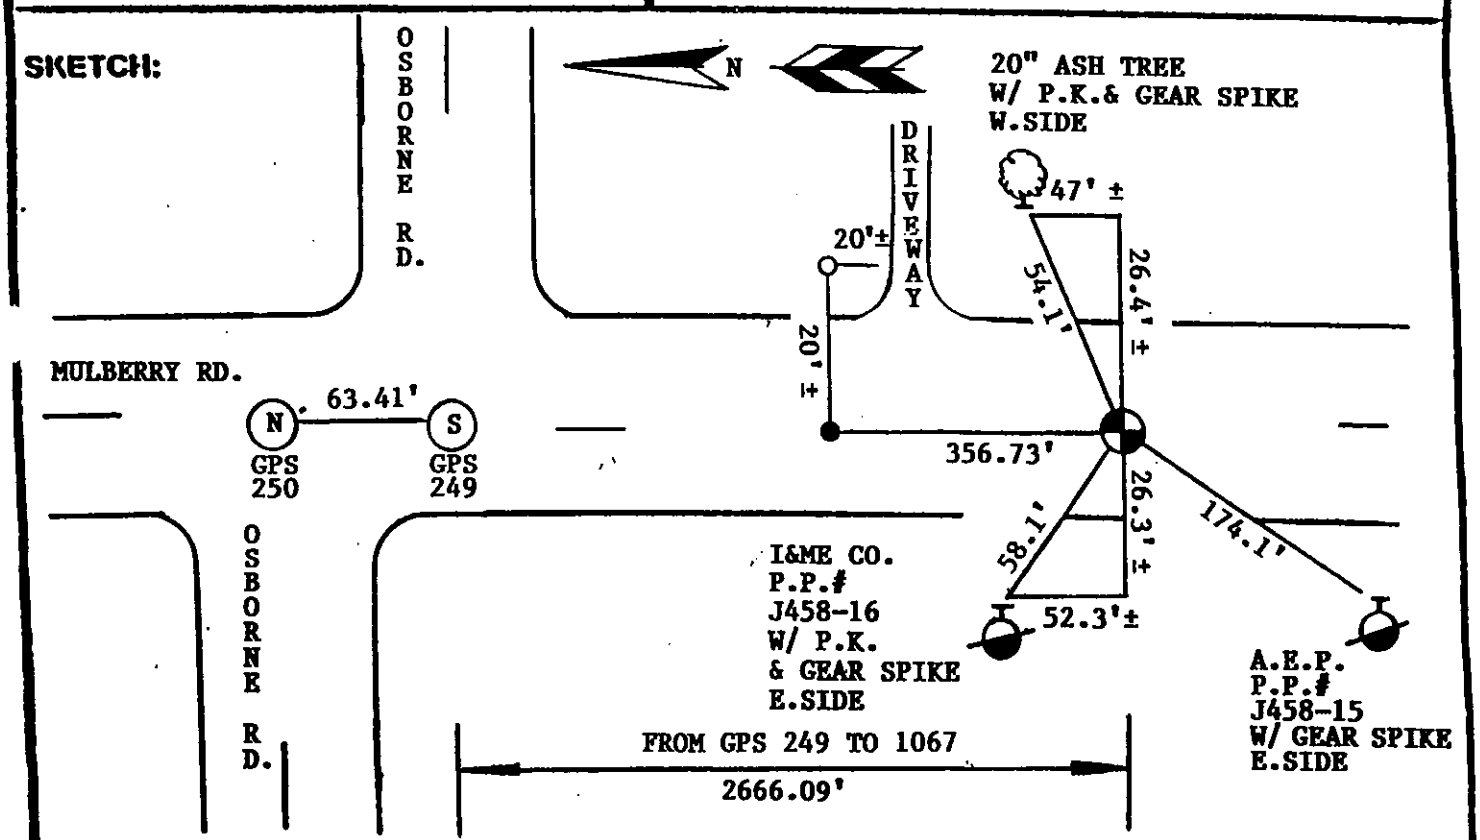

STATE: INDIANA ZONE: EAST

DATE:

08/04/2003

03/25/2005 ABONMARCHE GROUP

REMARKS..... ⊕ = HARRISON MONUMENT

● = 1" IRON PIPE

○ = 1-1/2" IRON PIPE

WEST 1/4 SEC.28 T.36N. R.2E.

DATA SHEET PREPARED BY : S.J.C.S.O.