GPS SURVEY - DATA SHEET

PROJECT NAME:	JOB NO:	STATION NO: 1322 STATION NAME:

Deg., Min. & Sec. Latitude Longitude	STATE PLANE COORDINATE SYSTEM OF 1983 BASED ON NORTH AMERICAN DATUM OF 1983. North: 2351369.020 East: 206874.577
Elevation Geoid Height Ellipsoid Height Elevation + Geoid Height = Height	Convergence: Scale Factor: Elevation Factor:

SKETCH:

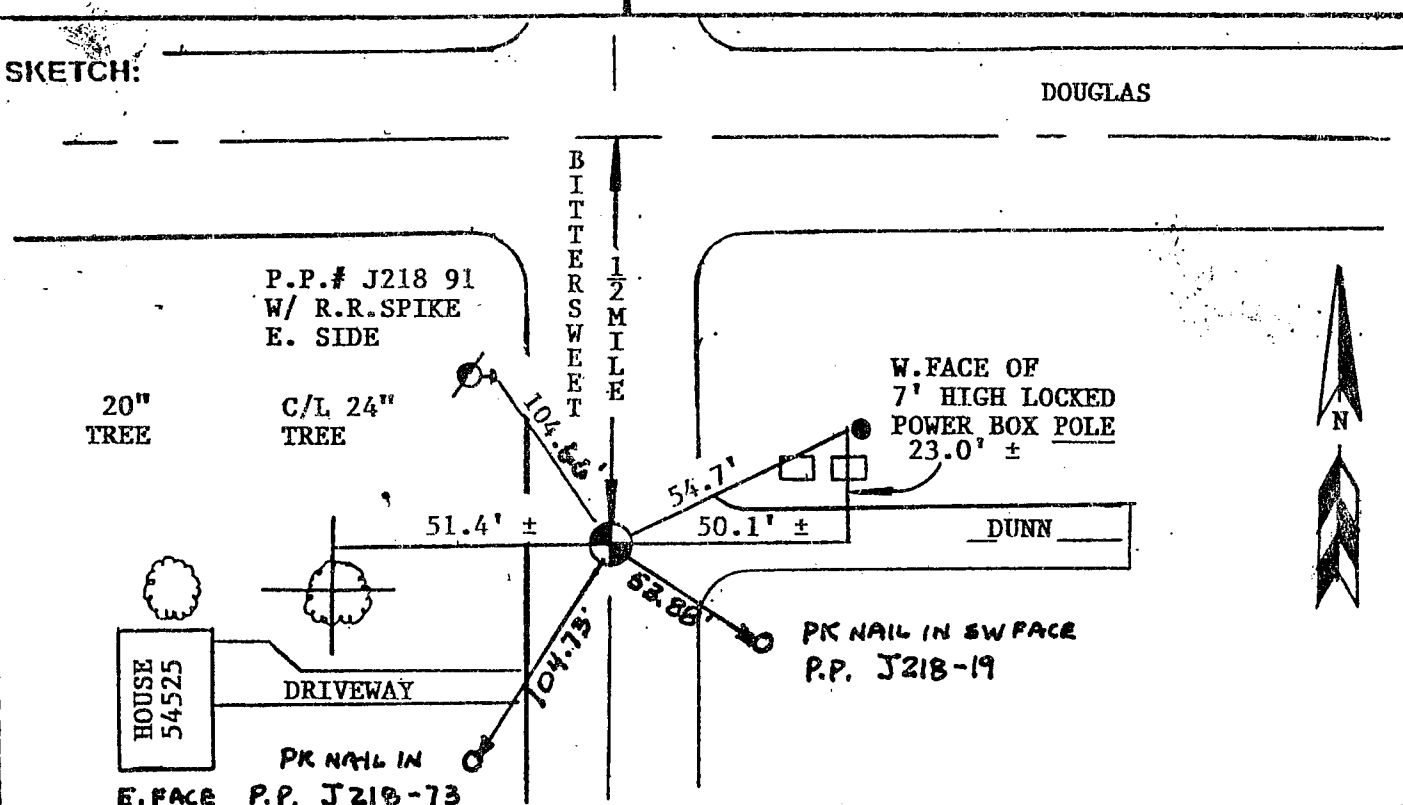

STATE: INDIANA ZONE: EAST

DATE: 04/01/2003

04/29/2005 ACI

08-25-08 REVISED

03-30-09 REVISED

06-23-09 "

REMARKS..... ⊕ =

HARRISON MONUMENT

CENTER SEC.31 T.38N. R.4E.

DATA SHEET PREPARED BY: S.J.C.S.O.