| PROJECT NAME: | JOB NO: | STATION NO: 1471 |
|---|---|---|
| | | STATION NAME: |

| Deg., Min. & Sec. | | STATE PLANE COORDINATE SYSTEM OF 1983 BASED ON NORTH AMERICAN DATUM OF 1983. | |
|---|---|---|---|
| **Latitude** | **Longitude** | **North** | **East** |
| 41°44'45.19853 | 86°10'07.67127 | 2367175.405 | 191057.028 |

| Elevation | Geoid Height | Ellipsoid Height | Convergence: |
|---|---|---|---|
| | | | Scale Factor: |
| Elevation + Geoid Height = Height | | | Elevation Factor: |

SKETCH:

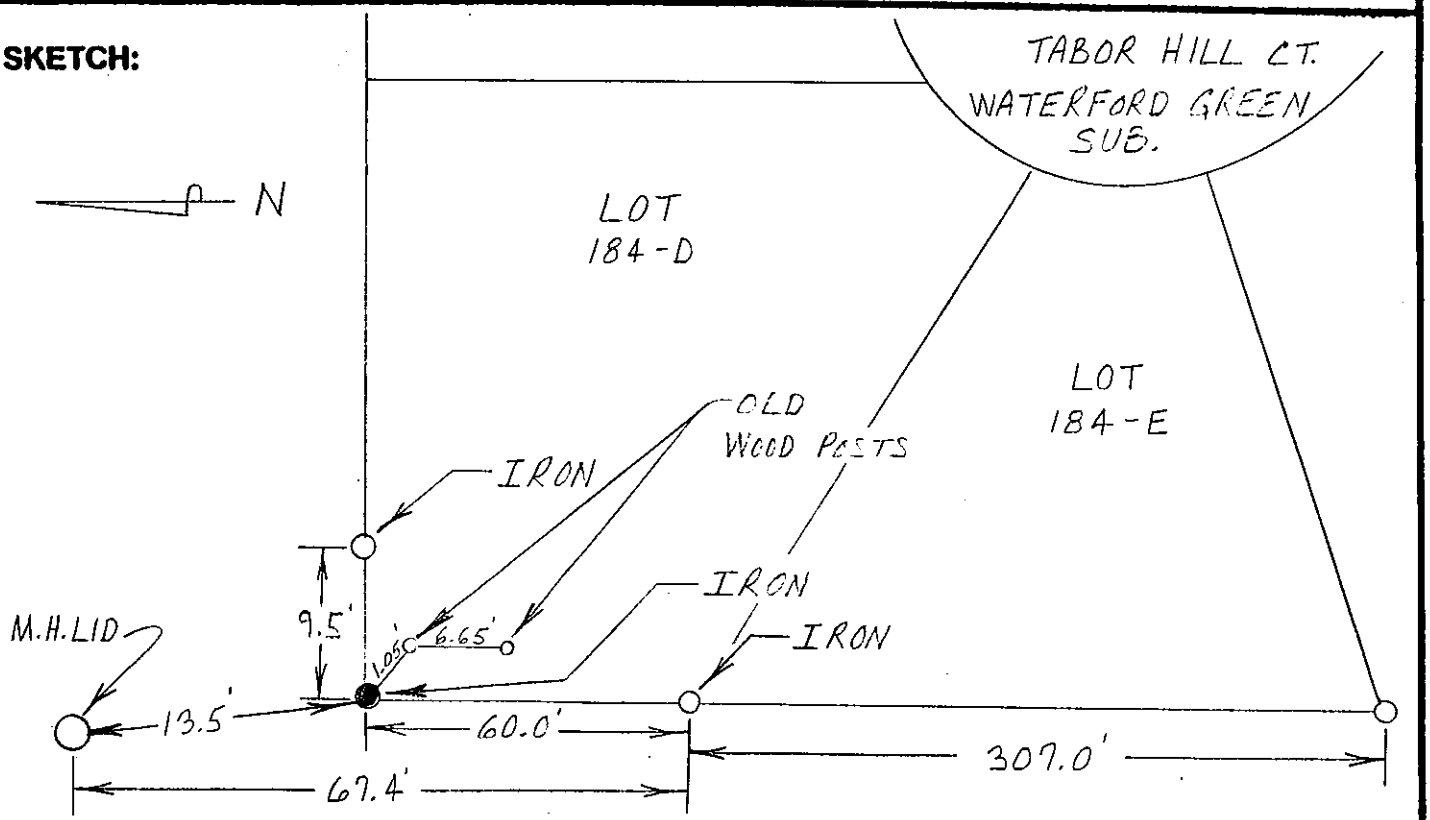


STATE: INDIANA ZONE: EAST

DATE: 11-20-02

REMARKS..... 5/8" REBAR

R.3E.. T.38N.

CENTER SEC. 15

DATA SHEET PREPARED BY: