37002502

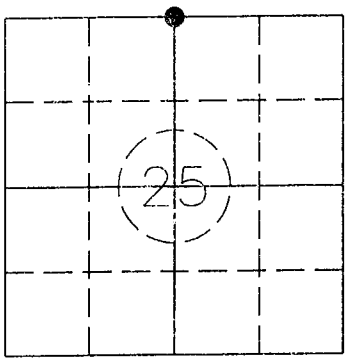

SEC.25,T37N,R1W

CORNER RECORD
ST. JOSEPH COUNTY, IN

CORNER I.D. # 1655

OFFICE OF THE COUNTY SURVEYOR, JOHN McNAMARA, PLS
227 W. JEFFERSON BLVD.
SOUTH BEND, IN 46601 PHONE: (574)235-9631

DATE: 2/2/09
PREPARED BY: R. L. HARNER P.L.S.
FIELD CREW: Kyle H, Kyle K, Brian F

OLIVE SOUTH TOWNSHIP

N=2327564.5953 E=106545.4556

I.S.P.C., EAST ZONE NAD 83(2008) COORDINATE VALUE BASED UPON THE NATIONAL GEODETIC SURVEYS ON-LINE POSITIONING USER SERVICE, UTILIZING DJ8905 SOUTH HAVEN CORS, DJ8971 NILES CORS, AND DH7131 PAW PAW CORS, FOR ITS SOLUTION.

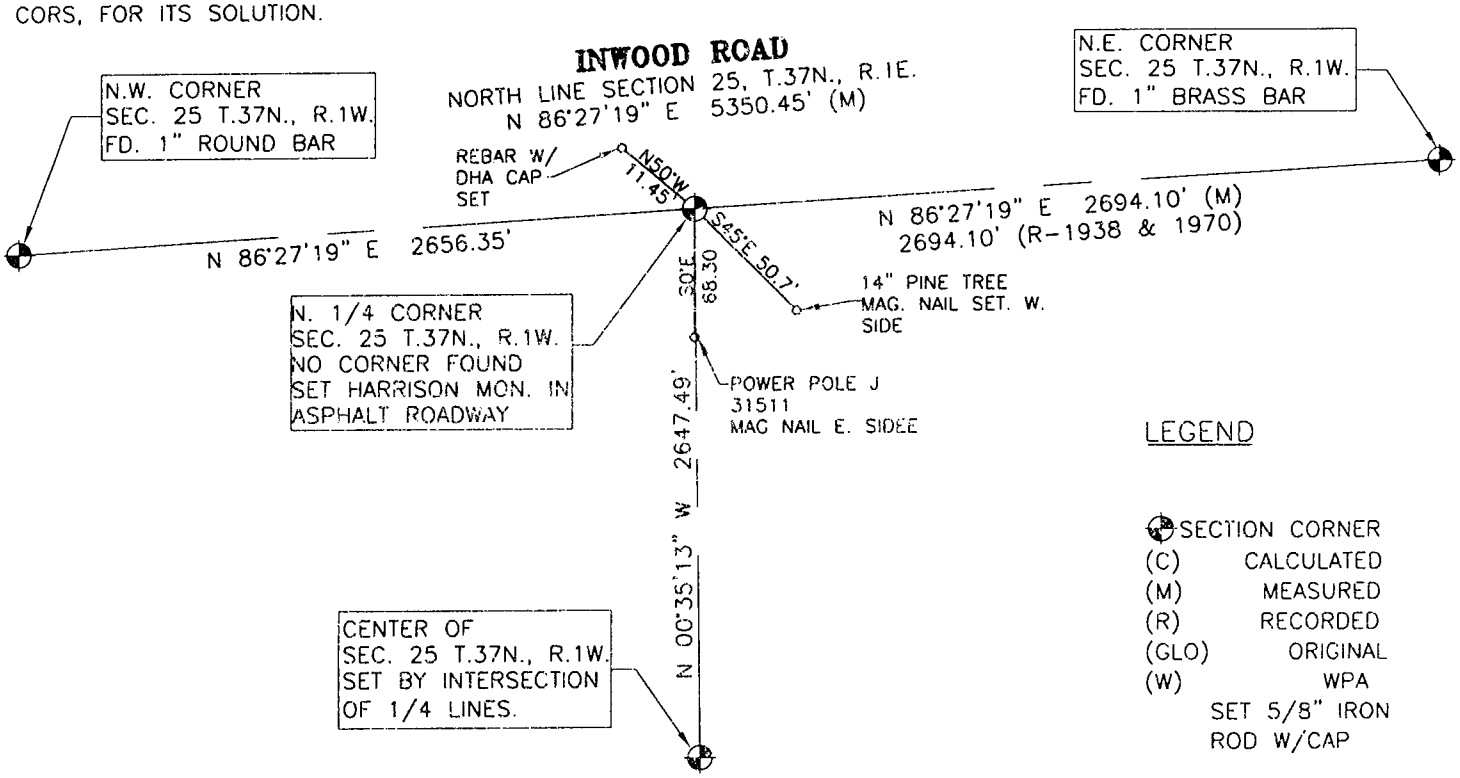

LEGEND

- SECTION CORNER
- (C) CALCULATED
- (M) MEASURED
- (R) RECORDED
- (GLO) ORIGINAL
- (W) WPA
- SET 5/8" IRON ROD W/CAP

SURVEYOR'S REPORT

ACCORDING TO THE COUNTY CORNER CODE DOSSIER, T.K. KELLER MEASURED THE LINE BETWEEN THE NORTHEAST CORNER AND THE NORTH 1/4 CORNER AT 2694.1, AND WAS SUPPORTED BY A SURVEY BY BOB PALM RECORDED IN 1933, THE POSITION THE MONUMENT IS SUPPORTED BY FENCE LINE OCCUPATION TO THE SOUTH. NO CORNER WAS FOUND AT LOCATION, SET HARRISON MONUMENT 1.00' NORTH OF CENTERLINE OF EAST AND WEST ROAD.

2/6/09
DATE

R. L. HARNER
REG. LAND SURVEYOR NO. 910032
STATE OF INDIANA
DANCH HARNER AND ASSOCIATES INC.

SMM 2-2-2009 2:32 P.M. 090102

© Copyright 2008 Danch, Harner & Associates, Inc.