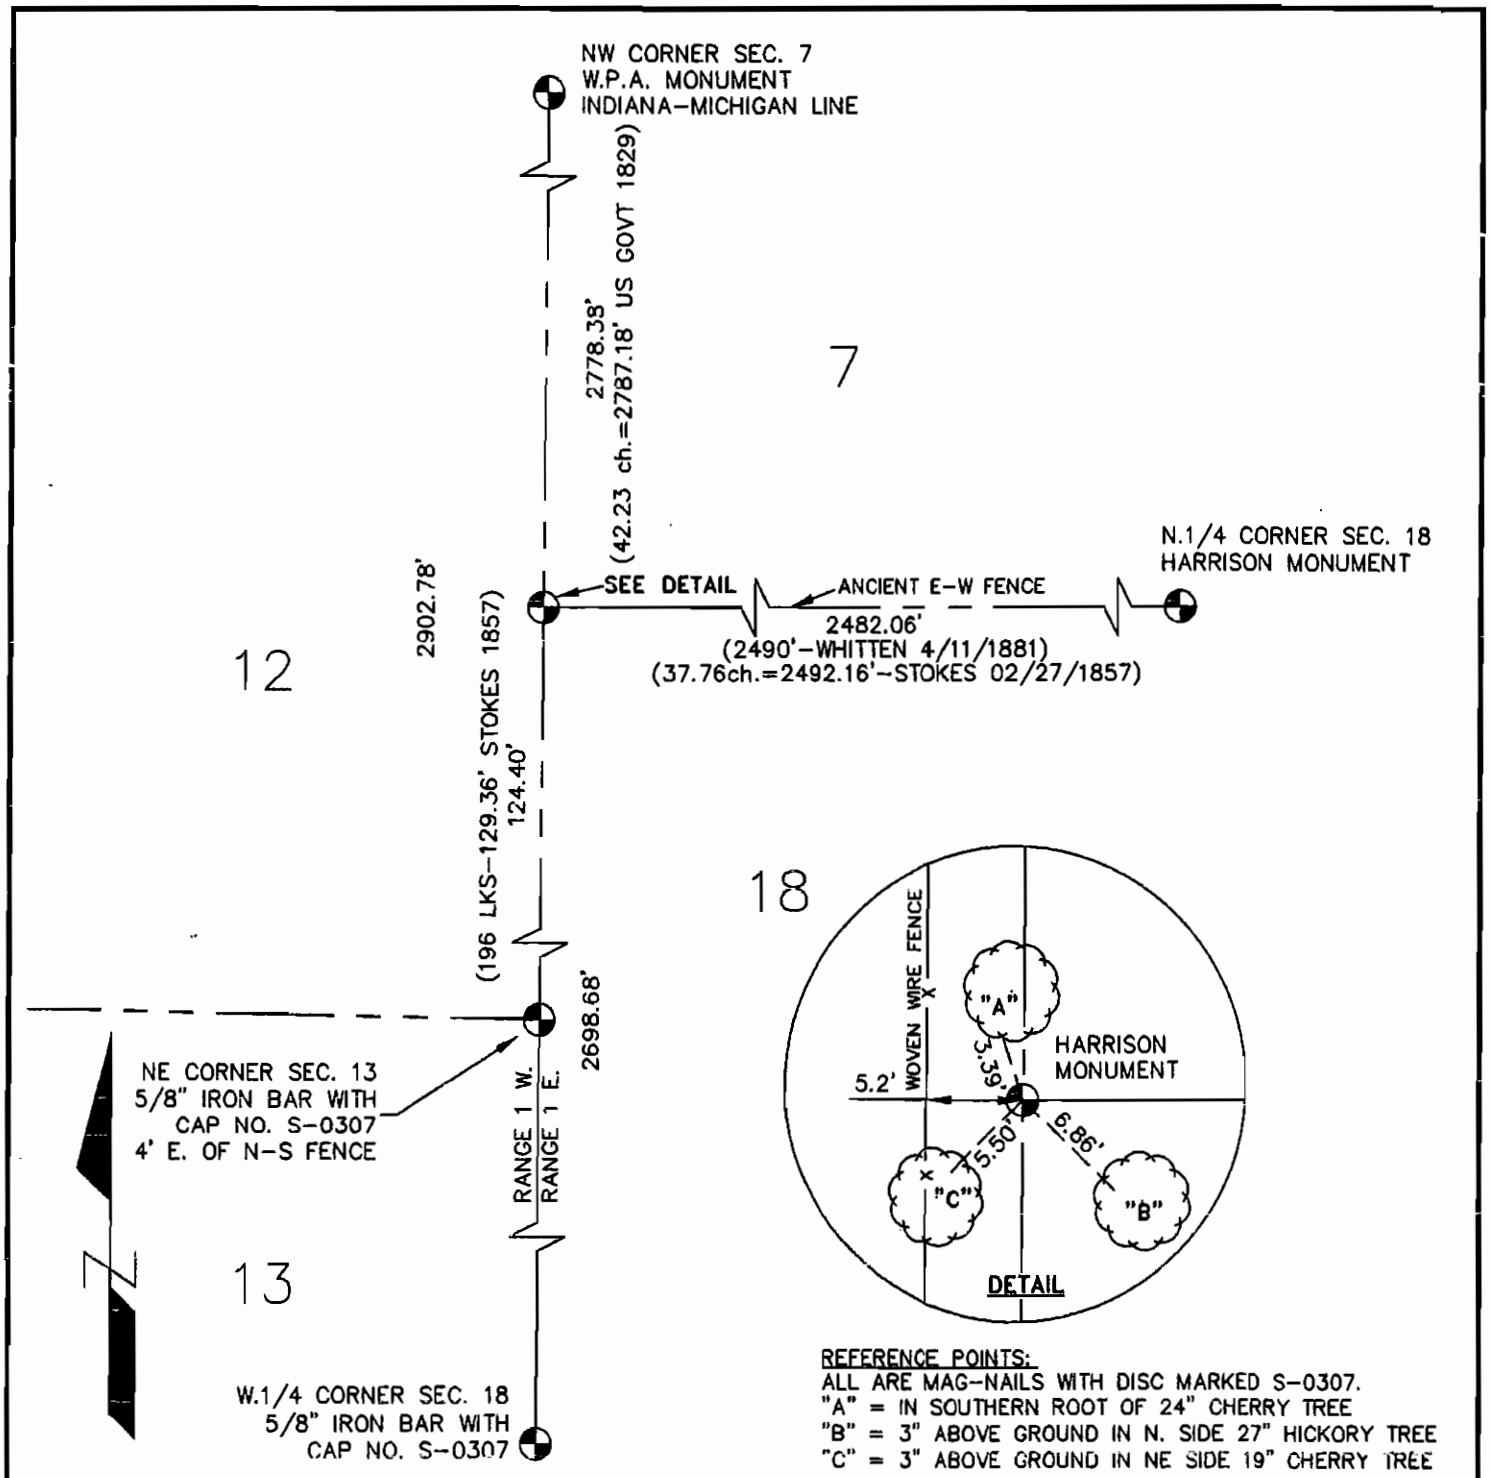

REFERENCE POINTS:
ALL ARE MAG–NAILS WITH DISC MARKED S–0307.
"A" = IN SOUTHERN ROOT OF 24" CHERRY TREE
"B" = 3" ABOVE GROUND IN N. SIDE 27" HICKORY TREE
"C" = 3" ABOVE GROUND IN NE SIDE 19" CHERRY TREE

REPORT:
HARRISON MONUMENT PLACED AT THE INTERSECTION OF A STRAIGHT LINE FROM THE NORTH 1/4 CORNER OF SECTION 18 38 N. R. 1 E., PROJECTED WESTERLY ALONG EXISTING ANCIENT EAST–WEST FENCE AND A STRAIGHT LINE BETWEEN THE MONUMENTED NORTHEAST CORNER OF SECTION 13, T. 38 N., R. 1 W. AND NORTHWEST CORNER SECTION 7, T. 38 N., R. 1 E.
SEE ALSO NORTH 1/4 CORNER SECTION 18, T. 38 N., R. 1 E.

ADDITIONAL REFERENCE SURVEYS:
1. *U.S. GOVT. B.L.M. ORIGINAL SURVEYS 1829.*
2. *SURVEY BY WM. WHITTEN, COUNTY SURVEYOR DATED APRIL 11, 1881.*
3. *SURVEY BY M.W. STOKES ST. JOSEPH COUNTY SURVEYOR DATED FEBRUARY 27, 1857.*

HORIZONTAL COORDINATE DATUM IS INDIANA STATE PLANE (EAST), UTM ZONE NO.16 BASED ON INDIANA DEPARTMENT OF TRANSPORTATION InCORS NETWORK USING R.T.K. G.P.S. TECHNIQUES WITH GRID TO GROUND ADJUSTMENT.

REMARKS:
⊕ = HARRISON MONUMENT

NORTH: 2370027.65
EAST: 109678.84

SCALE:	DRAWING DATE:	DRAWN BY:
1"=10'	09/02/16	DWB
BOOK: 218 PAGE: 33–55	FIELD DATE: FEB.–SEPT 2016	

FILE NAME:\ACADWORK\ST. JOSEPH CO. SECTIONS \NW COR. 18-38-1E

PREPARED BY:
PALM & ASSOCIATES, INC.
Consulting Engineers & Land Surveyors
8888 E. U.S. Highway 20, P.O. Box 960
New Carlisle, In. 46552 (574) 654 – 3450
Web: palmassociatesinc.com

LOCATION:
NORTHWEST CORNER
SEC. 18 T.38N. R.1E.