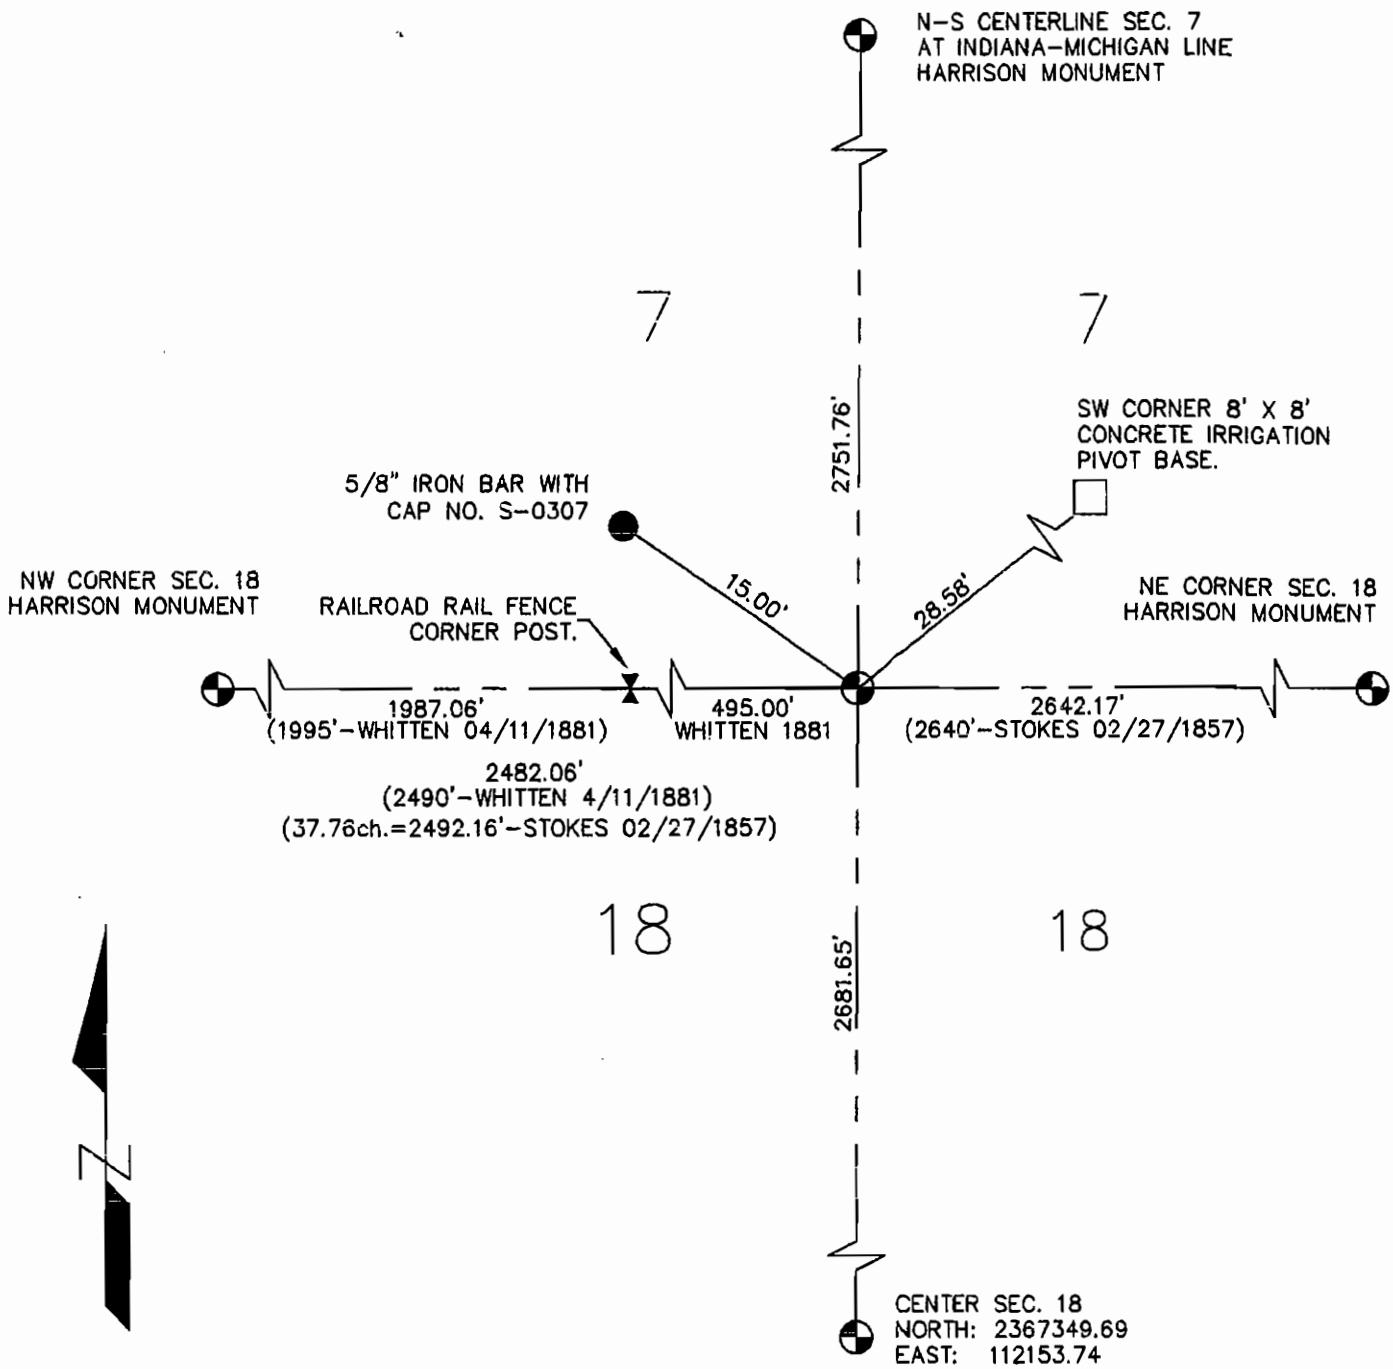

REPORT:

HARRISON MONUMENT PLACED 495.00' EASTERLY FROM A RAILROAD RAIL FENCE CORNER POST, ALONG AN ANCIENT EAST-WEST FENCE LINE EXTENDED. SAID RAILROAD RAIL POST ASSUMED TO OCCUPY THE LOCATION OF A STONE SHOWN BY WHITTEN.

ADDITIONAL REFERENCE SURVEYS:
1. SURVEY BY WM. WHITTEN, COUNTY SURVEYOR DATED APRIL 11, 1881.
2. SURVEY BY M.W. STOKES, ST. JOSEPH COUNTY SURVEYOR DATED FEBRUARY 27, 1857.

HORIZONTAL COORDINATE DATUM IS INDIANA STATE PLANE (EAST), UTM ZONE NO.16 BASED ON INDIANA DEPARTMENT OF TRANSPORTATION InCORS NETWORK USING R.T.K. G.P.S. TECHNIQUES WITH GRID TO GROUND ADJUSTMENT.

REMARKS:

= HARRISON MONUMENT

NORTH: 2370031.33
EAST: 112160.90

SCALE: 1"=10'	DRAWING DATE: 09/02/16	DRAWN BY: DWB
BOOK: 218 PAGE: 33-55	FIELD DATE: FEB.-SEPT 2016	
FILE NAME:\ACADWORK\ST. JOSEPH CO. SECTIONS \N. QTR. COR. 18-38-1E		

PREPARED BY:

PALM & ASSOCIATES, INC.
Consulting Engineers & Land Surveyors
8888 E. U.S. Highway 20, P.O. Box 960
New Carlisle, In. 46552 (574) 654 - 3450
Web: palmassociatesinc.com

LOCATION:

NORTH 1/4 CORNER SEC. 18
SOUTH 1/4 CORNER SEC. 7
T.38N. R.1E.