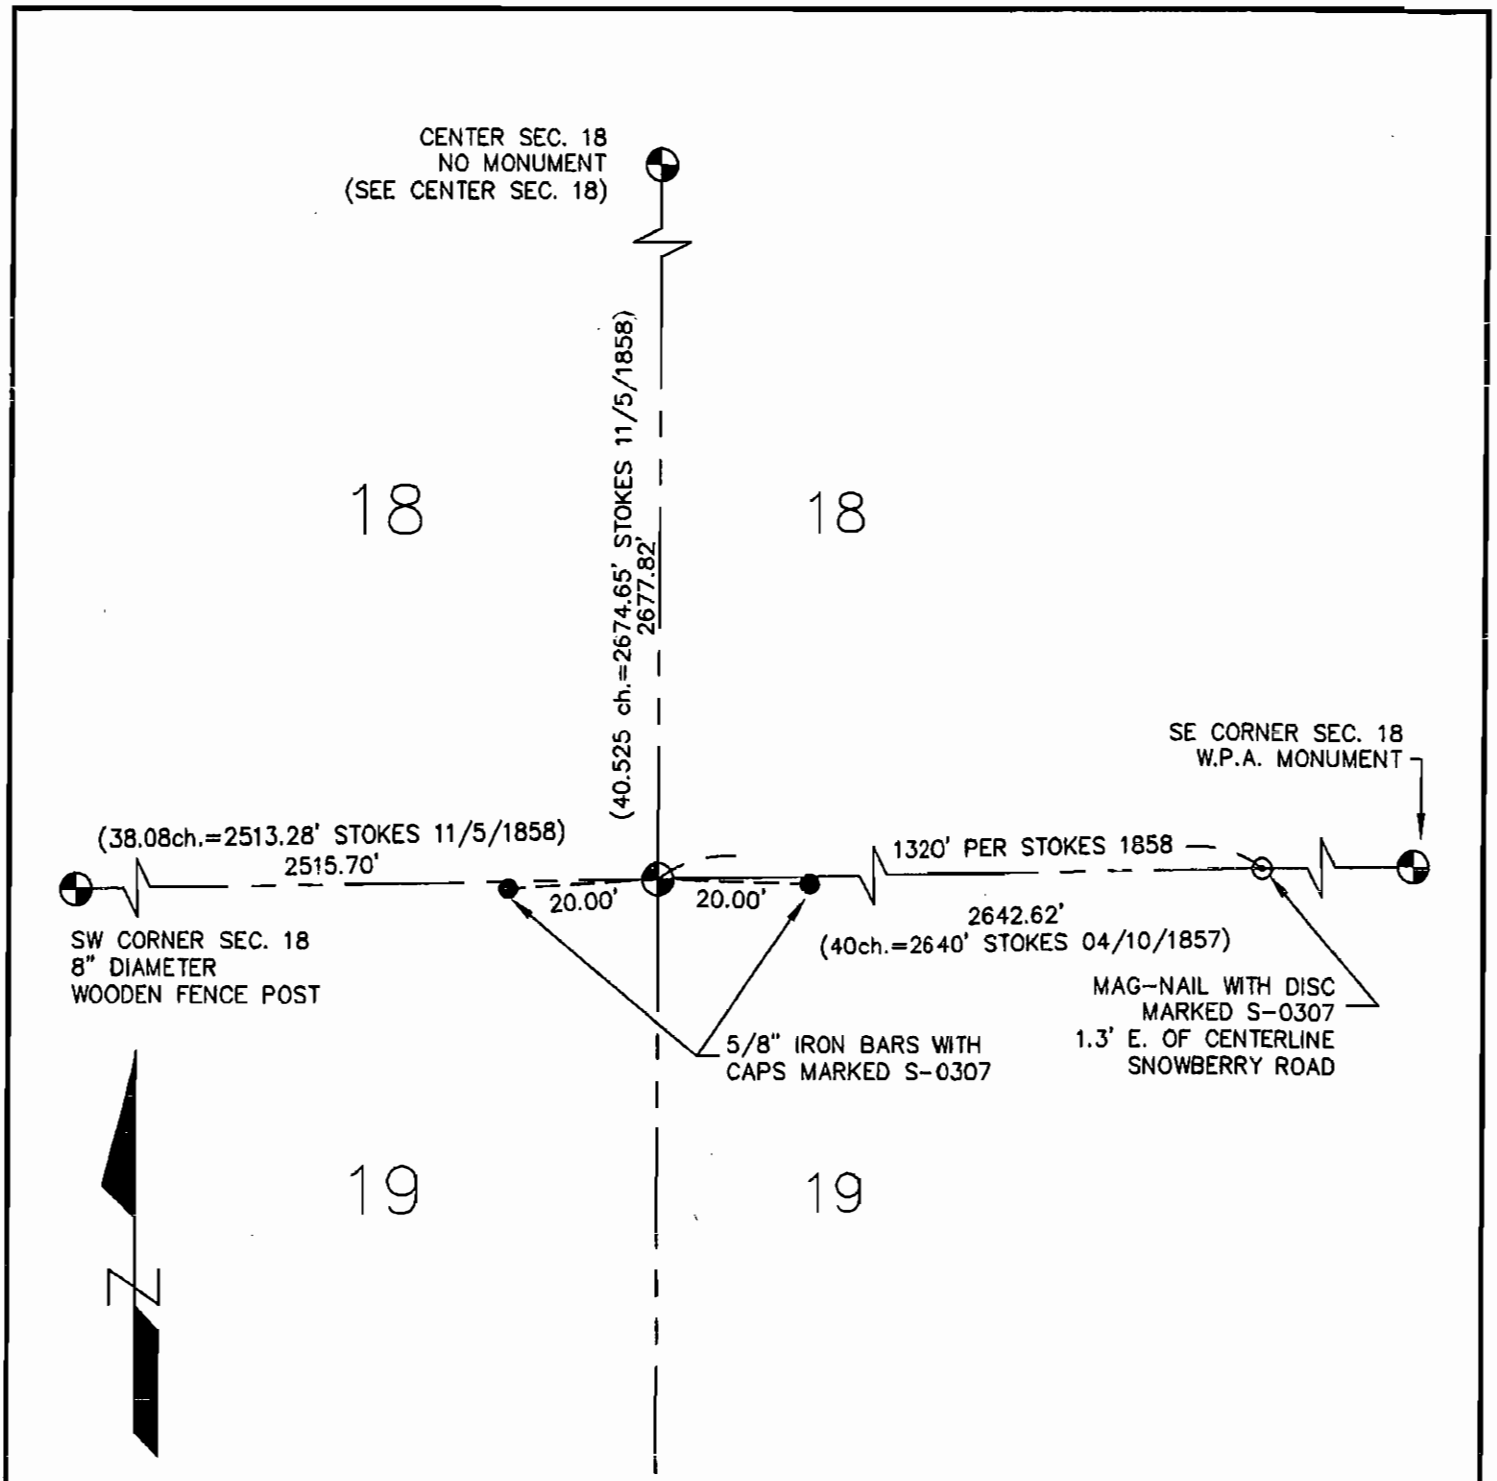

REPORT:

HARRISON MONUMENT PLACED ON A STRAIGHT LINE BETWEEN THE MONUMENTED SOUTHEAST AND SOUTHWEST CORNERS OF SECTION 18 AT STOKE'S DISTANCE FROM A MAG-NAIL AND DISC IN SNOWBERRY ROAD. THE MAG-NAIL WITH DISC SHOWN WAS SET DURING A SURVEY OF SECTION 19 USED IN PREPARATION OF THE PLAT OF TRUYAERT'S SNOWBERRY ROAD MINOR SUBDIVISION.

ADDITIONAL REFERENCE SURVEYS:
1. SURVEY BY M.W. STOKES, ST. JOSEPH COUNTY SURVEYOR DATED APRIL 10, 1857.
2. SURVEY BY M.W. STOKES, ST. JOSEPH COUNTY SURVEYOR DATED NOVEMBER 5, 1858.
3. TRUYAERT'S SNOWBERRY ROAD MINOR SUBDIVISION, RECORDED INSTRUMENT NO. 9427538.

HORIZONTAL COORDINATE DATUM IS INDIANA STATE PLANE (EAST), UTM ZONE NO.16 BASED ON INDIANA DEPARTMENT OF TRANSPORTATION InCORS NETWORK USING R.T.K. G.P.S. TECHNIQUES WITH GRID TO GROUND ADJUSTMENT.

REMARKS:

⊕ = HARRISON MONUMENT

NORTH: 2364671.88
EAST: 112146.59

SCALE: 1"=10'	DRAWING DATE: 09/02/16	DRAWN BY: DWB
BOOK: 261 PAGE: 19	FIELD DATE: FEB.-SEPT 2016	
FILE NAME:\ACADWORK\ST. JOSEPH CO. SECTIONS \S. QTR. COR. 18-38-1E		

PREPARED BY:

PALM & ASSOCIATES, INC.
Consulting Engineers & Land Surveyors
8888 E. U.S. Highway 20, P.O. Box 960
New Carlisle, In. 46552 (574) 654 - 3450
Web: palmassociatesinc.com

LOCATION:
SOUTH 1/4 CORNER
SEC. 18 T.38N. R.1E.

NORTH 1/4 CORNER
SEC. 19 T.38N. R.1E.

C:\Acadwork\WORK\ST. JOSEPH CO. SECTIONS\S. QTR. COR. 18-38-1E.dwg, SEC CORNER, 10/3/2016 5:48:56 PM, DWB